


PARTS LIST AND LAYOUT

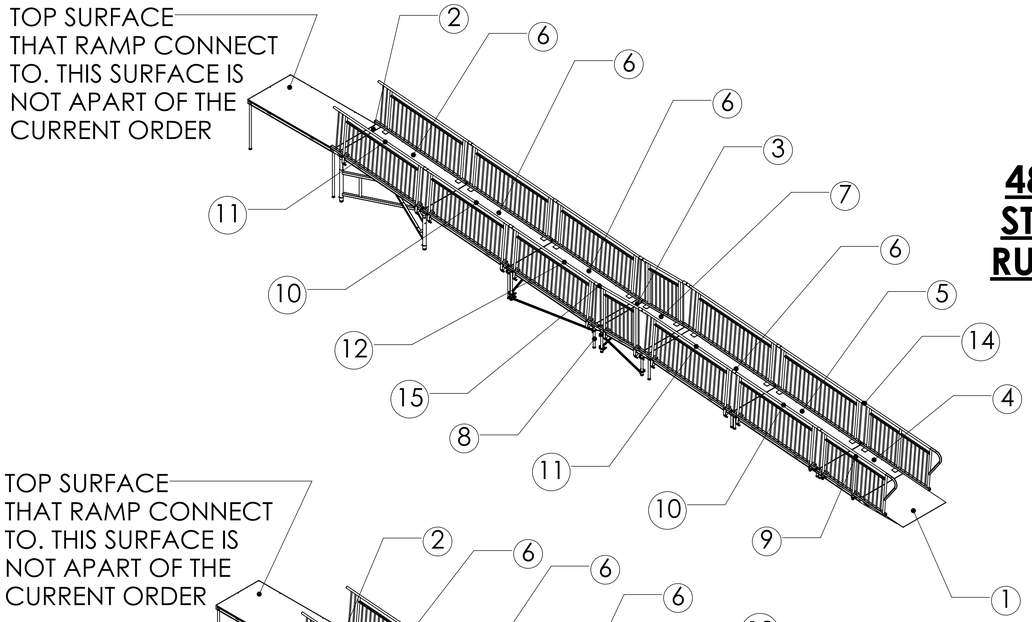

48" HIGH STRAIGHT RUN RAMP

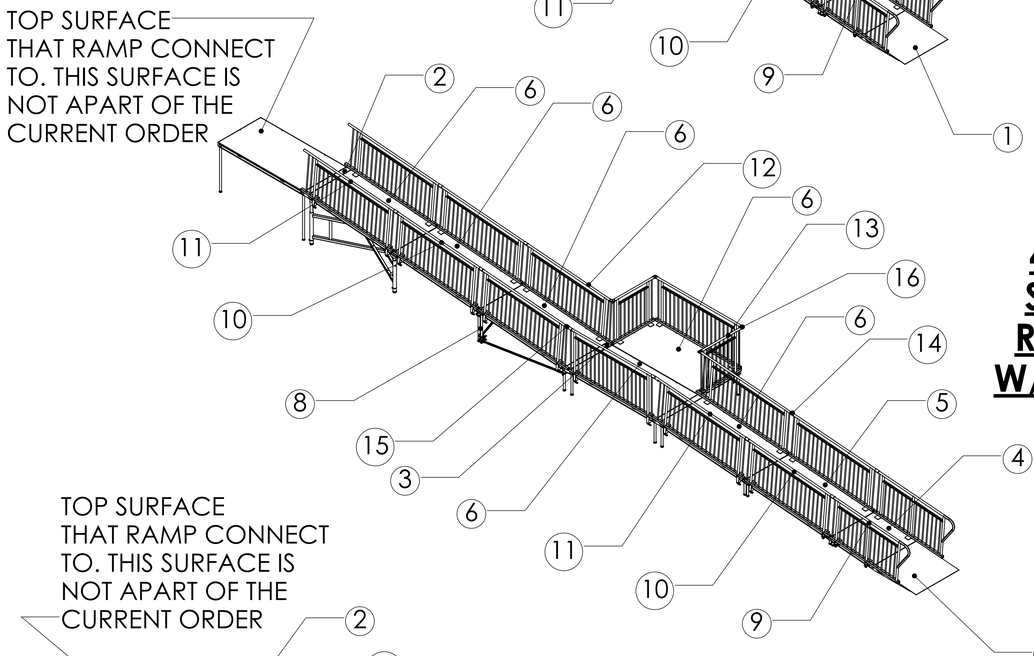

48" HIGH STRAIGHT RUN RAMP W/ LANDING

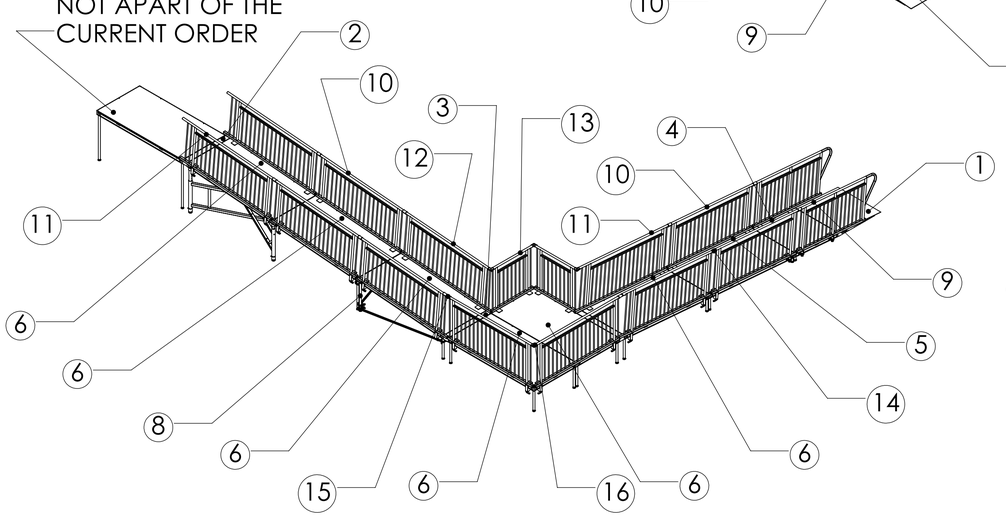

48" HIGH L-SHAPED RAMP

PRODUCT DESCRIPTION: STAGING EQUIPMENT TO CREATE VARIOUS RAMP CONFIGURATIONS. THE TOP RAMP SURFACE IS 48" HIGH ON ALL CONFIGURATIONS LISTED. 42" HIGH ALUMINUM PICKET GUARDRAIL SURROUNDS THE SIDES OF THE RAMP. THE TOP SURFACE OF THE STAGE DECKS ARE BLACK NON-SKID QUAD.

[NP] = NOT PICTURED

(NOTE: THE DIFFERENT RAMPS CAN NOT BE BUILT SIMULTANEOUSLY)

PART	QTY	DESCRIPTION
1	1	SD5000 4' X 4' STARTER RAMP
2	2	4' W TOP TRANSITION WEDGE
3	1	4' W BOTTOM TRANSITION WEDGE
4	1	SD5000 4' X 4' STAGE DECK W/ FOUR SIDE MOUNT GR RECEIVERS
5	1	SD5000 4' X 8' STAGE DECK W/ TWO SIDE MOUNT GR RECEIVERS
6	6	SD5000 4' X 8' STAGE DECK
7	1	SD5000 4' X 4' STAGE DECK
8	1	RAMP SUPPORT SYSTEM
9	2	8' L X 42" H ALUM. PICKET GUARDRAIL W/ LOOP HANDRAILS
10	12	8' L X 42' ALUM. PICKET GUARDRAIL
11	4	8' L X 42" ALUM. PICKET EXT. TOP GUARDRAIL
12	2	8' L X 42" ALUM. PICKET EXT. BOTTOM GUARDRAIL
13	2	4' L X 42" ALUM. PICKET GUARDRAIL
14	9	STRAIGHT 1-1/4" GR CONNECTOR
15	4	ADJ. CORNER 1-1/4" GR CONNECTOR
16	5	90° CORNER 1-1/4" GR CONNECTOR

STAGING DIMENSIONS, INC.
31 BLEVINS DRIVE
NEW CASTLE, DE 19720
WWW.STAGINGDIMENSIONS.COM

DWN BY: SAS

O/N: 33329

CLIENT: Reflections Productions Inc

TITLE: Equipment to Create 48" High Ramp

REV: A

DATE DRAWN: 10/16/2024

SCALE: 1:60

EVENT START DATE:

EVENT END DATE:

EVENT LOCATION:

TOLERANCES UNLESS OTHERWISE SPECIFIED
X.X ± 0.1
X.XX ± 0.01
X.XXX ± 0.001
FRACTIONAL ± 1/32"
ANGULAR ± 1/2°

125 MACHINED SURFACES

DRAWING APPROVAL

PLEASE SIGN ON THE APPROPRIATE LINE AND RETURN TO SALES@STAGINGDIMENSIONS.COM

APPROVED: (AS SUBMITTED)


APPROVED: (W/ MARKED REVISIONS)

APPROVAL DATE:


THE INFORMATION CONTAINED IN THIS DRAWING IS THE SOLE PROPERTY OF STAGING DIMENSIONS INC. ANY REPRODUCTION IN PART OR AS A WHOLE WITHOUT THE WRITTEN PERMISSION OF AN OFFICER OF STAGING DIMENSIONS IS PROHIBITED.

PLAN AND ELEVATION

48" HIGH STRAIGHT RUN RAMP

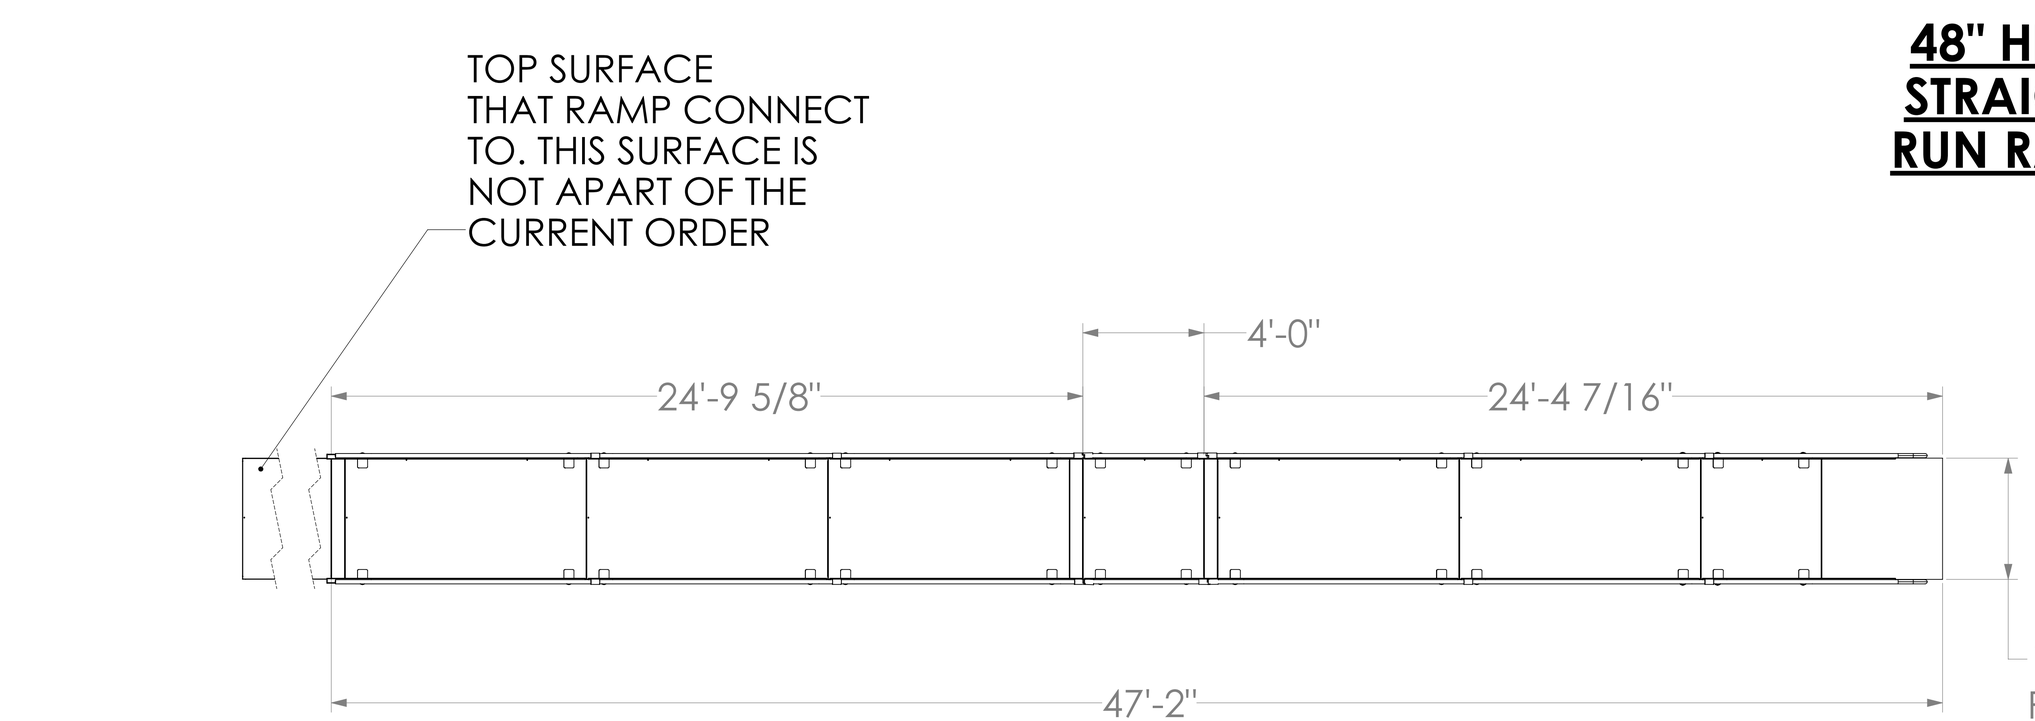

PLAN VIEW

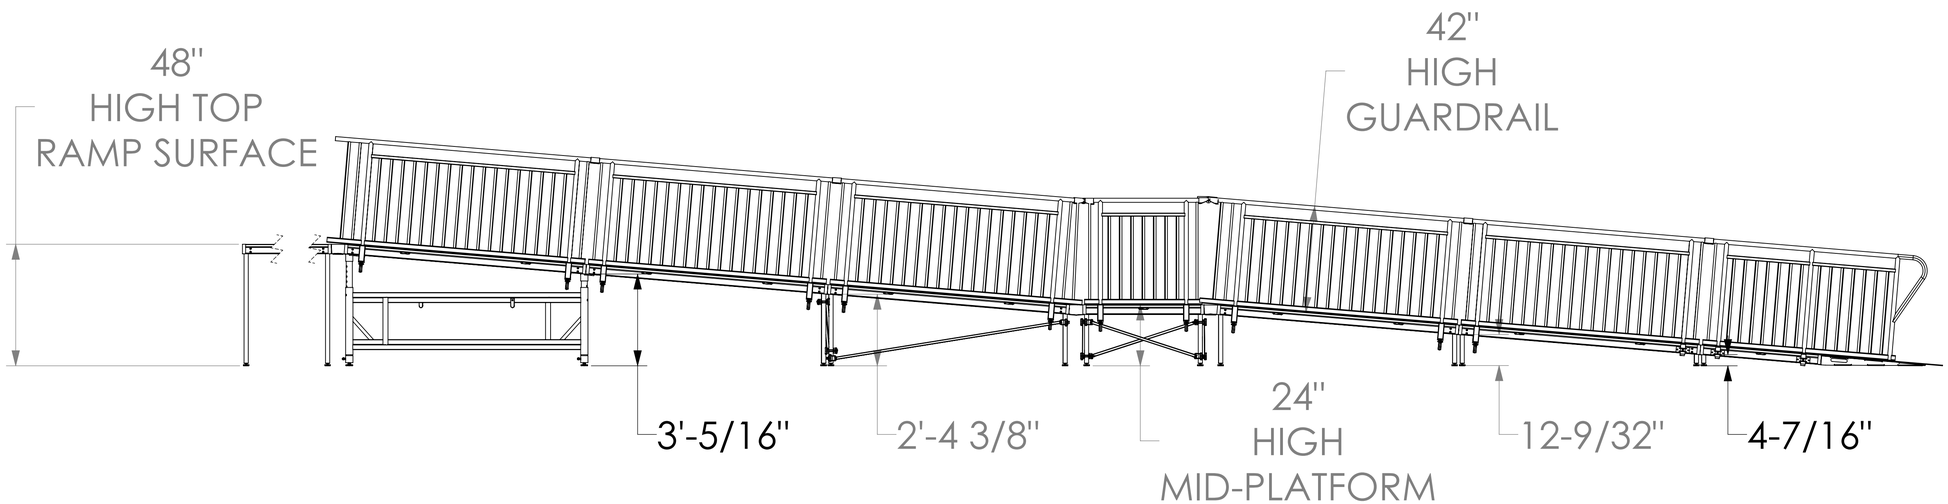

SIDE ELEVATION

STAGING DIMENSIONS, INC.
31 BLEVINS DRIVE
NEW CASTLE, DE 19720
WWW.STAGINGDIMENSIONS.COM

DWN BY:
SAS

O/N:
33329

CLIENT:
Reflections
Productions Inc

TITLE:
Equipment to Create
48" High Ramp

REV: A

DATE DRAWN:
10/16/2024

SCALE: 1:30

EVENT START DATE:

EVENT END DATE:

EVENT LOCATION:

TOLERANCES
UNLESS OTHERWISE SPECIFIED

X.X ± 0.1
X.XX ± 0.01
X.XXX ± 0.001
FRACTIONAL ± 1/32"
ANGULAR ± 1/2°

125
MACHINED SURFACES

DRAWING APPROVAL

PLEASE SIGN ON THE APPROPRIATE LINE
AND RETURN TO SALES@STAGINGDIMENSIONS.COM

APPROVED:
(AS SUBMITTED)

APPROVED:
(W/ MARKED REVISIONS)


APPROVAL DATE:

THE INFORMATION CONTAINED IN THIS DRAWING IS THE SOLE PROPERTY OF STAGING DIMENSIONS INC. ANY REPRODUCTION IN PART OR AS A WHOLE WITHOUT THE WRITTEN PERMISSION OF AN OFFICER OF STAGING DIMENSIONS IS PROHIBITED.


PLAN AND ELEVATION

48" HIGH STRAIGHT RUN RAMP W/ LANDING

TOP SURFACE THAT RAMP CONNECT TO. THIS SURFACE IS NOT APART OF THE CURRENT ORDER

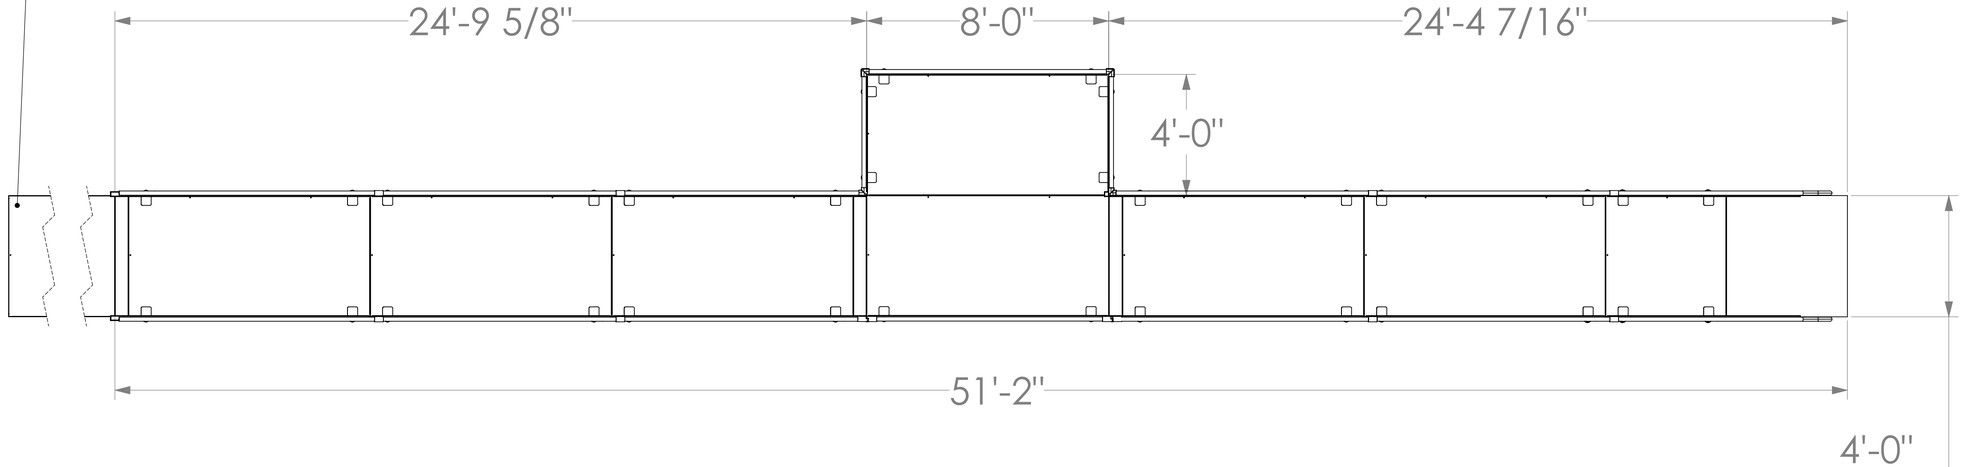

PLAN VIEW

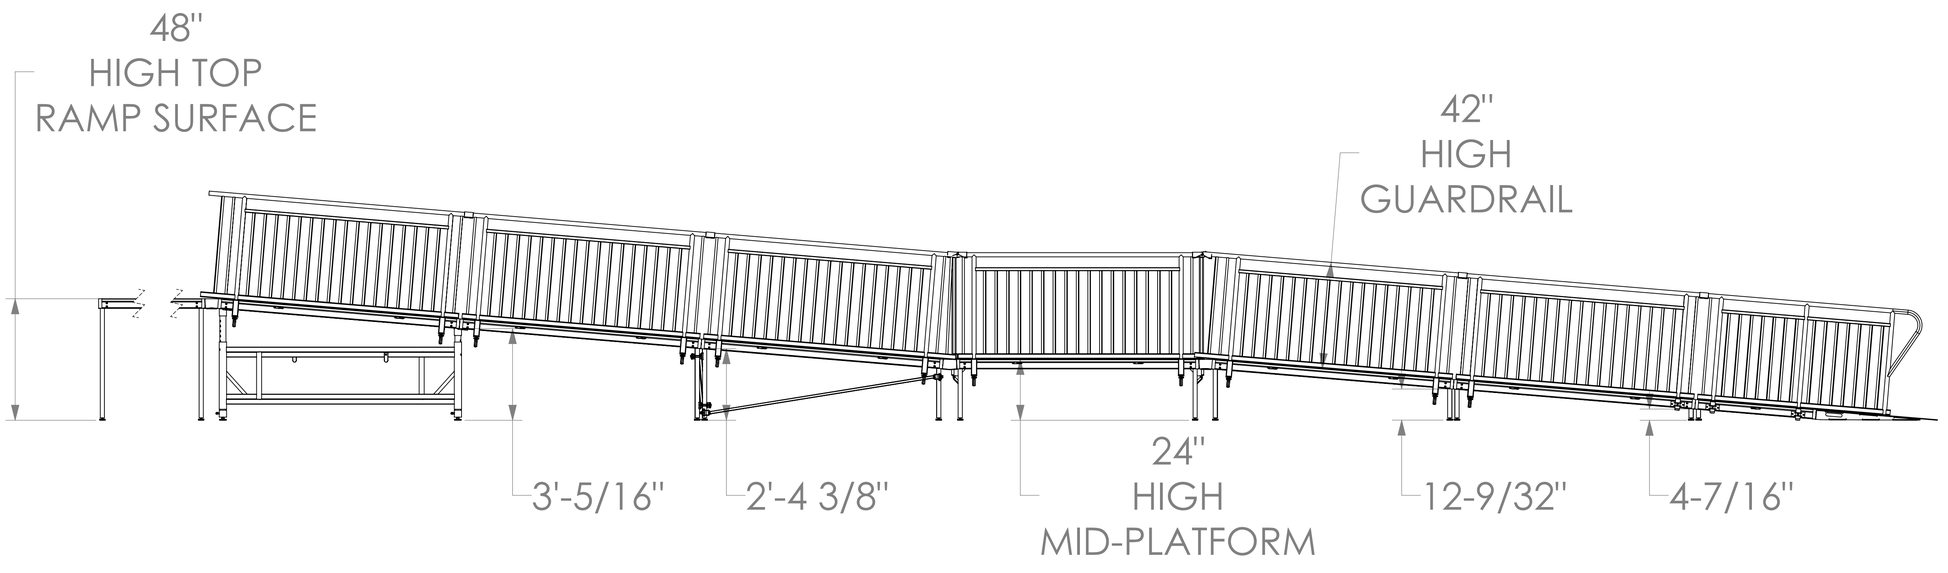

SIDE ELEVATION

STAGING DIMENSIONS, INC.
31 BLEVINS DRIVE
NEW CASTLE, DE 19720
WWW.STAGINGDIMENSIONS.COM

DWN BY:
SAS

O/N:
33329

CLIENT:
Reflections
Productions Inc

TITLE:
Equipment to Create
48" High Ramp

REV: A

DATE DRAWN:
10/16/2024

SCALE: 1:30

EVENT START DATE:

EVENT END DATE:

EVENT LOCATION:

TOLERANCES
UNLESS OTHERWISE SPECIFIED
X.X ± 0.1
X.XX ± 0.01
X.XXX ± 0.001
FRACTIONAL ± 1/32"
ANGULAR ± 1/2°
125
MACHINED SURFACES

DRAWING APPROVAL
PLEASE SIGN ON THE APPROPRIATE LINE
AND RETURN TO SALES@STAGINGDIMENSIONS.COM

APPROVED:
(AS SUBMITTED)


APPROVED:
(W/ MARKED REVISIONS)


APPROVAL DATE:

THE INFORMATION CONTAINED IN THIS DRAWING IS THE SOLE PROPERTY OF STAGING DIMENSIONS INC. ANY REPRODUCTION IN PART OR AS A WHOLE WITHOUT THE WRITTEN PERMISSION OF AN OFFICER OF STAGING DIMENSIONS IS PROHIBITED.


PLAN AND ELEVATION

48" HIGH L-SHAPED RAMP

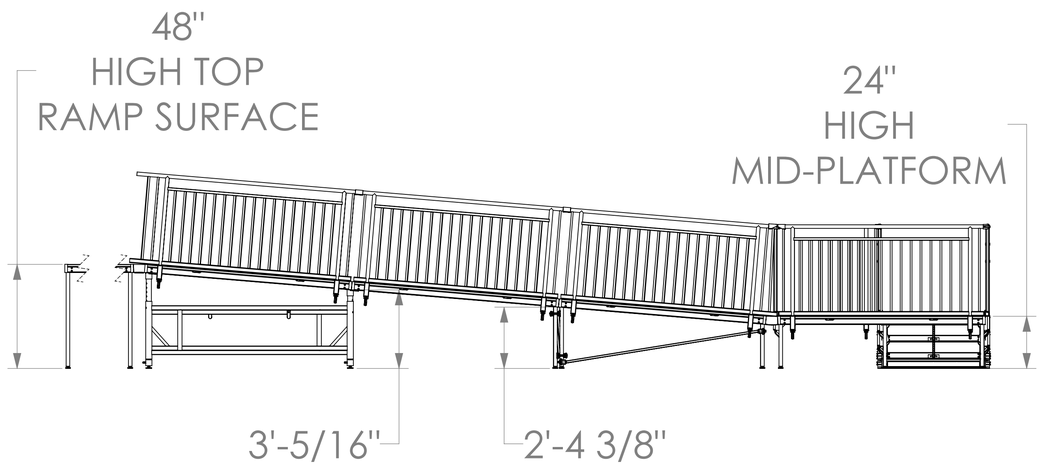

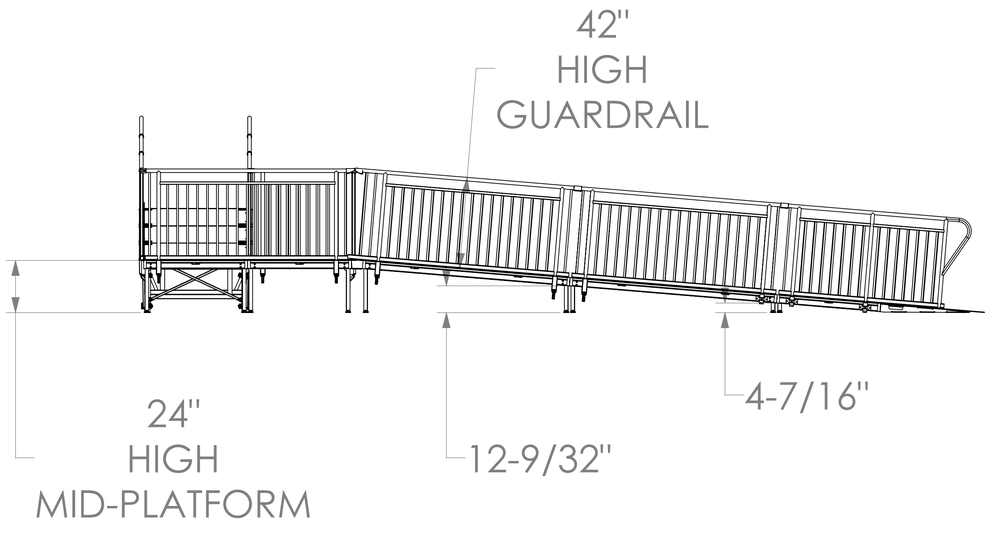

SIDE ELEVATIONS

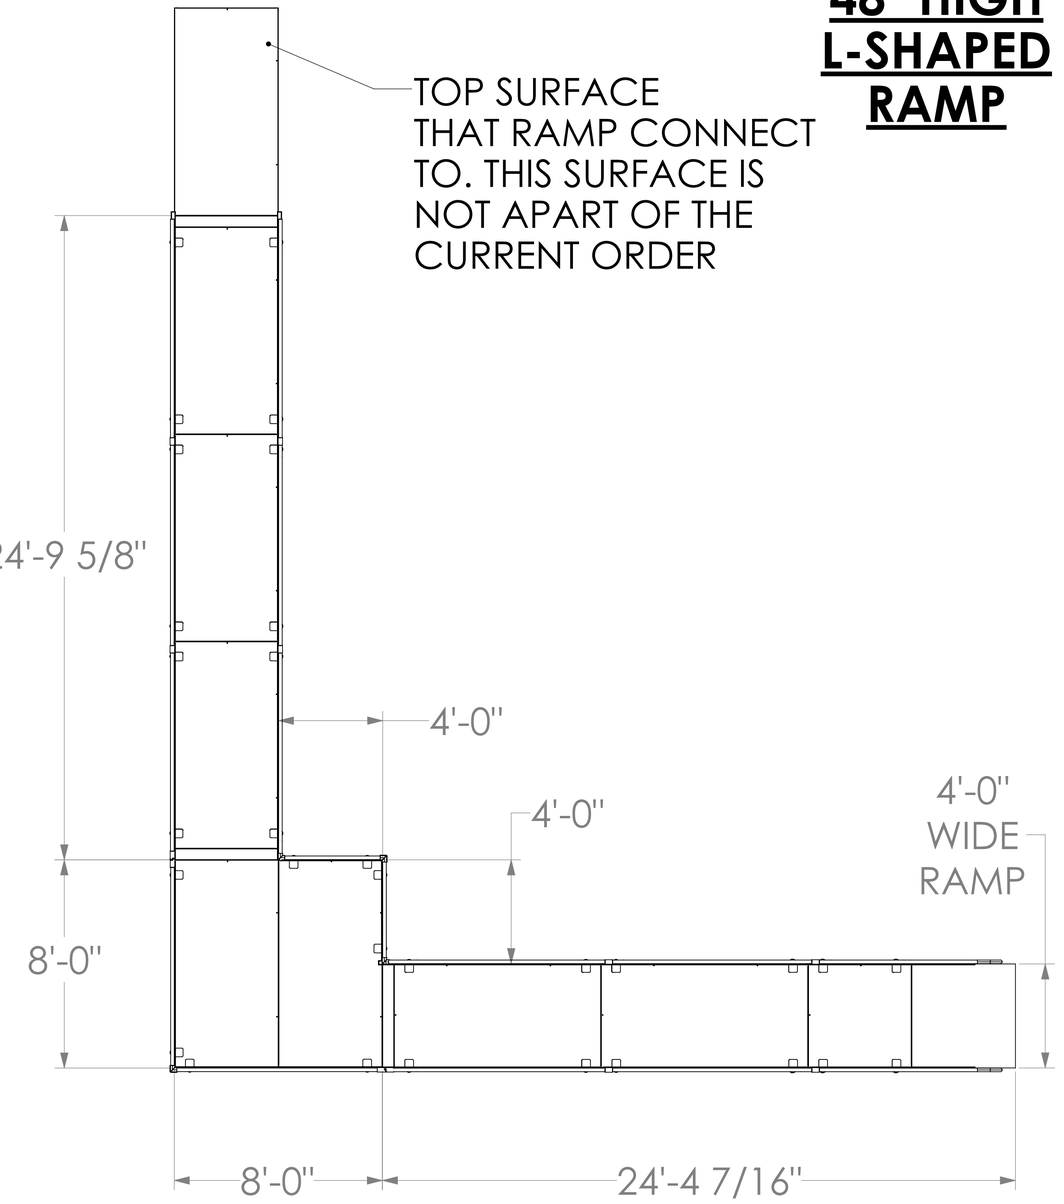

PLAN VIEW

STAGING DIMENSIONS, INC.
31 BLEVINS DRIVE
NEW CASTLE, DE 19720
WWW.STAGINGDIMENSIONS.COM

DWN BY: SAS

O/N: 33329

CLIENT: Reflections Productions Inc

TITLE: Equipment to Create 48" High Ramp

REV: A

DATE DRAWN: 10/16/2024

SCALE: 1:35

EVENT START DATE:

EVENT END DATE:

EVENT LOCATION:

TOLERANCES (UNLESS OTHERWISE SPECIFIED)
X.X ± 0.1
X.XX ± 0.01
X.XXX ± 0.001
FRACTIONAL ± 1/32"
ANGULAR ± 1/2°
125
MACHINED SURFACES

DRAWING APPROVAL
PLEASE SIGN ON THE APPROPRIATE LINE
AND RETURN TO SALES@STAGINGDIMENSIONS.COM


APPROVED: (AS SUBMITTED)

APPROVED: (W/ MARKED REVISIONS)


APPROVAL DATE:

THE INFORMATION CONTAINED IN THIS DRAWING IS THE SOLE PROPERTY OF STAGING DIMENSIONS INC. ANY REPRODUCTION IN PART OR AS A WHOLE WITHOUT THE WRITTEN PERMISSION OF AN OFFICER OF STAGING DIMENSIONS IS PROHIBITED.

LOCK SYSTEM LAYOUT

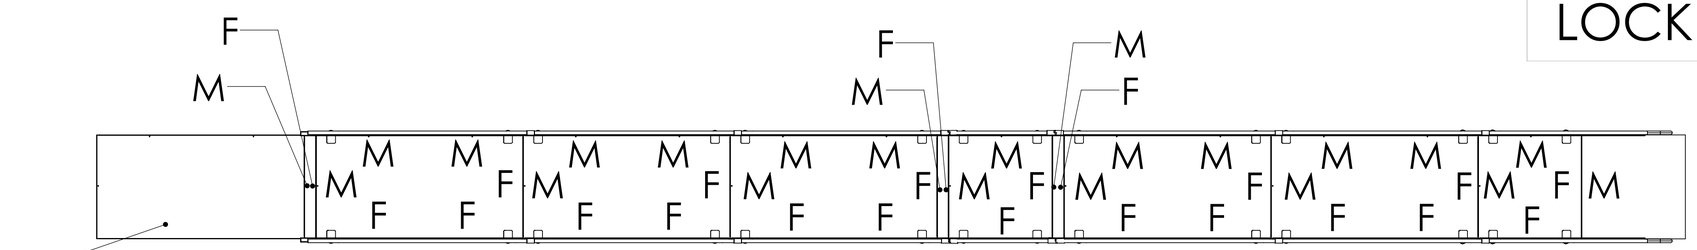

F
M
F
M
M
F
M
F
M
F

BRACE / WUNDERSTRUCTURE LOCATION

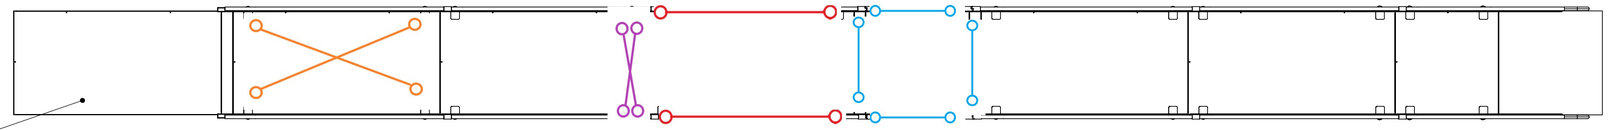


TOP SURFACE
THAT RAMP CONNECT
TO. THIS SURFACE IS
NOT APART OF THE
CURRENT ORDER

48" HIGH STRAIGHT RUN RAMP

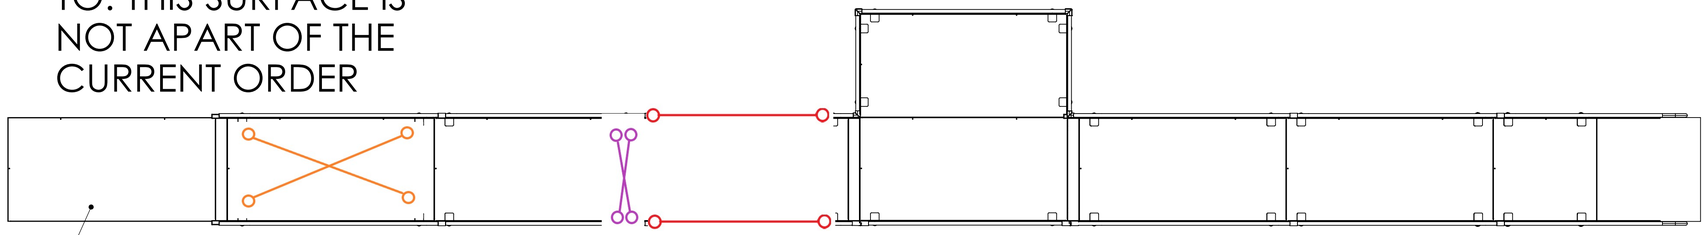

TOP SURFACE
THAT RAMP CONNECT
TO. THIS SURFACE IS
NOT APART OF THE
CURRENT ORDER

48" HIGH STRAIGHT RUN RAMP W/ LANDING

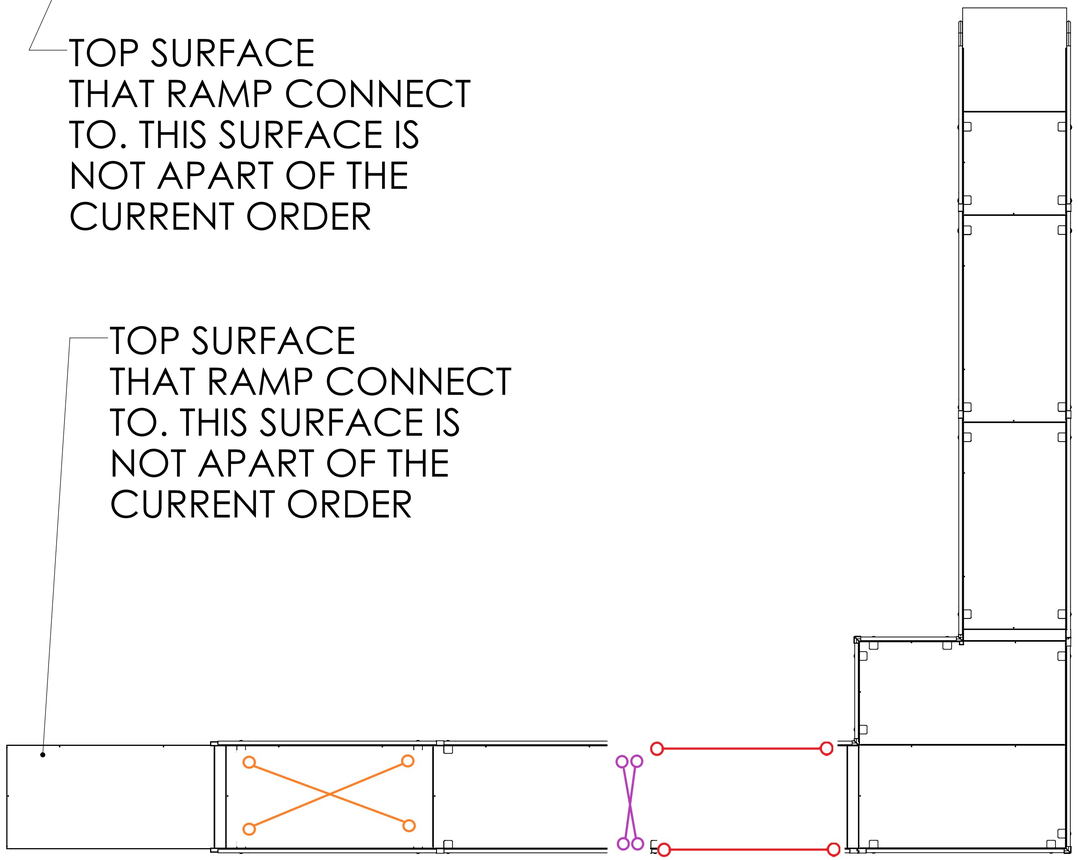

TOP SURFACE
THAT RAMP CONNECT
TO. THIS SURFACE IS
NOT APART OF THE
CURRENT ORDER

48" HIGH L-SHAPED RAMP

SYMBOL	DESCRIPTION
	4' x 8' @ 36"-56" WUNDERSTRUCTURE
	4' LONG X 24" HIGH DIAGONAL LEG BRACE
	4' LONG X 2'-4" HIGH DIAGONAL LEG BRACE
	8' LONG X 2' HIGH DIAGONAL LEG BRACE

STAGING DIMENSIONS

STAGING DIMENSIONS, INC.
31 BLEVINS DRIVE
NEW CASTLE, DE 19720
WWW.STAGINGDIMENSIONS.COM

DWN BY:
SAS

O/N:
33329

CLIENT:
Reflections
Productions Inc

TITLE:
Equipment to Create
48" High Ramp

REV: A

DATE DRAWN:
10/16/2024

SCALE: 1:35

EVENT START DATE:

EVENT END DATE:

EVENT LOCATION:

TOLERANCES
UNLESS OTHERWISE SPECIFIED

X.X ± 0.1
X.XX ± 0.01
X.XXX ± 0.001
FRACTIONAL ± 1/32"
ANGULAR ± 1/2°

125
MACHINED SURFACES

DRAWING APPROVAL
PLEASE SIGN ON THE APPROPRIATE LINE
AND RETURN TO SALES@STAGINGDIMENSIONS.COM

APPROVED:
(AS SUBMITTED)

APPROVED:
(W/ MARKED REVISIONS)


APPROVAL DATE:

THE INFORMATION CONTAINED IN THIS DRAWING IS THE SOLE PROPERTY OF STAGING DIMENSIONS INC. ANY REPRODUCTION IN PART OR AS A WHOLE WITHOUT THE WRITTEN PERMISSION OF AN OFFICER OF STAGING DIMENSIONS IS PROHIBITED.


DECK DETAILS

SHEET 7 OF 9


LOCKS NOTED ON DRAWING AS
M. MALE LOCK
F. FEMALE LOCK

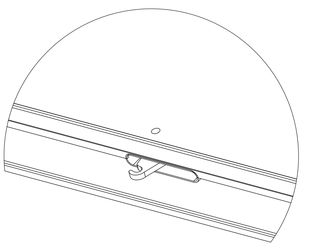

DETAIL A (MALE LOCK)
NOTED ON DRAWING AS "M"

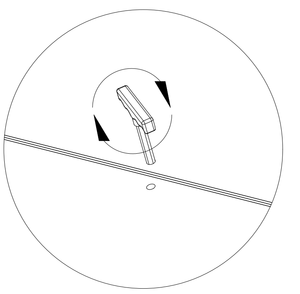

DETAIL B
ROTATE T-HANDLE TO LOCK

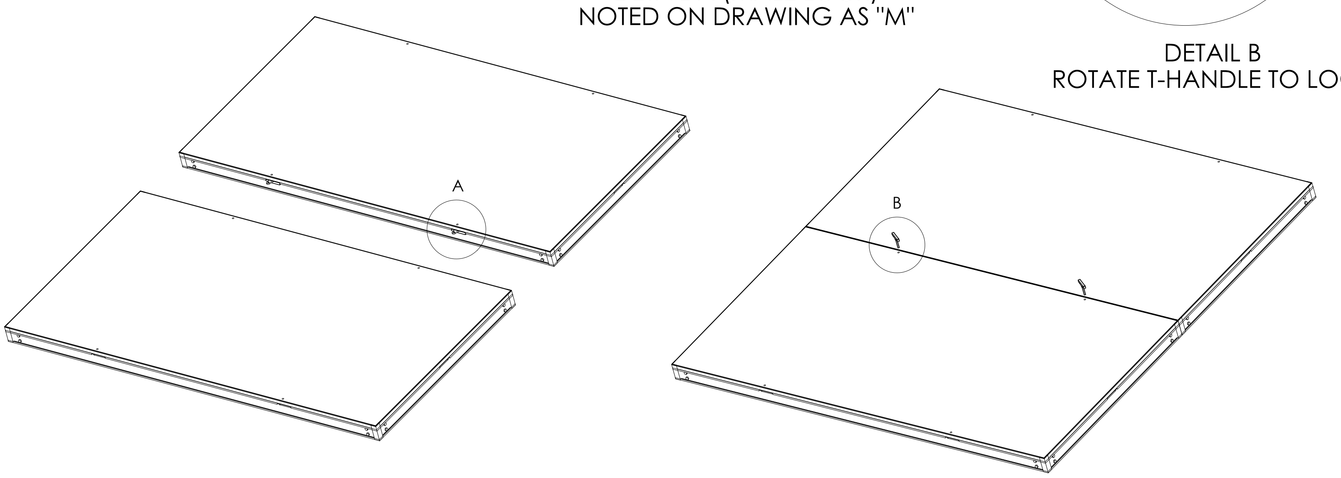

TYPICAL DECK CONNECTING METHOD

STAGING DIMENSIONS

STAGING DIMENSIONS, INC.
31 BLEVINS DRIVE
NEW CASTLE, DE 19720
WWW.STAGINGDIMENSIONS.COM

DWN BY:
SAS

O/N:
33329

CLIENT:
Reflections
Productions Inc

TITLE:
Equipment to Create
48" High Ramp

REV: A

DATE DRAWN:
10/16/2024

SCALE: 1:10

EVENT START DATE:

EVENT END DATE:

EVENT LOCATION:

TOLERANCES
UNLESS OTHERWISE SPECIFIED

X.X ± 0.1
X.XX ± 0.01
X.XXX ± 0.001
FRACTIONAL ± 1/32"
ANGULAR ± 1/2 °

125
MACHINED SURFACES

DRAWING APPROVAL

PLEASE SIGN ON THE APPROPRIATE LINE
AND RETURN TO SALES@STAGINGDIMENSIONS.COM

APPROVED
(AS SUBMITTED) _____


APPROVED
(W/ MARKED REVISIONS) _____

APPROVAL DATE: _____


THE INFORMATION CONTAINED IN THIS DRAWING IS THE SOLE PROPERTY OF STAGING DIMENSIONS INC. ANY REPRODUCTION IN PART OR AS A WHOLE WITHOUT THE WRITTEN PERMISSION OF AN OFFICER OF STAGING DIMENSIONS IS PROHIBITED.

LOCK DETAILS

DOES THE DUAL LOCK CAM NEED TO BE RESET?

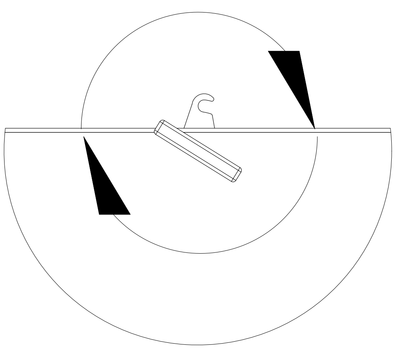

ROTATE COUNTER CLOCKWISE WITH T-HANDLE

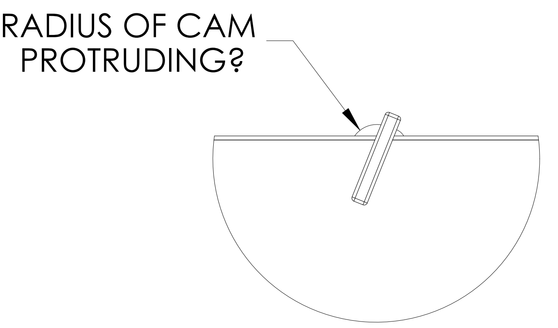

RADIUS OF CAM PROTRUDING

STAGING DIMENSIONS, INC.
31 BLEVINS DRIVE
NEW CASTLE, DE 19720
WWW.STAGINGDIMENSIONS.COM

DWN BY:
SAS

O/N:
33329

CLIENT:
Reflections
Productions Inc

TITLE:
Equipment to Create
48" High Ramp

REV: A

DATE DRAWN:
10/16/2024

SCALE: 1:1.5

EVENT START DATE:

EVENT END DATE:

EVENT LOCATION:

TOLERANCES
UNLESS OTHERWISE SPECIFIED

X.X ± 0.1
X.XX ± 0.01
X.XXX ± 0.001
FRACTIONAL ± 1/32"
ANGULAR ± 1/2 °

125
MACHINED SURFACES

DRAWING APPROVAL

PLEASE SIGN ON THE APPROPRIATE LINE
AND RETURN TO SALES@STAGINGDIMENSIONS.COM

APPROVED
(AS SUBMITTED) _____


APPROVED
(W/ MARKED REVISIONS) _____

APPROVAL DATE: _____


THE INFORMATION CONTAINED IN THIS DRAWING IS THE SOLE PROPERTY OF STAGING DIMENSIONS INC. ANY REPRODUCTION IN PART OR AS A WHOLE WITHOUT THE WRITTEN PERMISSION OF AN OFFICER OF STAGING DIMENSIONS IS PROHIBITED.

LOCK DETAILS

HOW TO RESET THE DUAL LOCK CAM

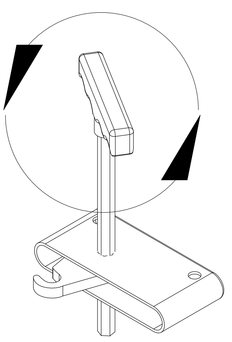

ROTATE COUNTER CLOCKWISE UNTIL CAM HITS BACK OF LOCK

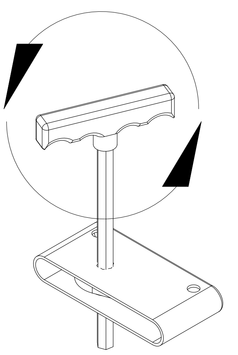

CONTINUE ROTATING COUNTER CLOCKWISE 1 FULL ROTATION

STAGING DIMENSIONS

STAGING DIMENSIONS, INC.
31 BLEVINS DRIVE
NEW CASTLE, DE 19720
WWW.STAGINGDIMENSIONS.COM

DWN BY:
SAS

O/N:
33329

CLIENT:
Reflections Productions Inc

TITLE:
Equipment to Create 48" High Ramp

REV: A

DATE DRAWN:
10/16/2024

SCALE: 1:1

EVENT START DATE:

EVENT END DATE:

EVENT LOCATION:

TOLERANCES
UNLESS OTHERWISE SPECIFIED

X.X ± 0.1
X.XX ± 0.01
X.XXX ± 0.001
FRACTIONAL ± 1/32"
ANGULAR ± 1/2 °

125
MACHINED SURFACES

DRAWING APPROVAL

PLEASE SIGN ON THE APPROPRIATE LINE AND RETURN TO SALES@STAGINGDIMENSIONS.COM


APPROVED (AS SUBMITTED) _____

APPROVED (W/ MARKED REVISIONS) _____

APPROVAL DATE: _____

THE INFORMATION CONTAINED IN THIS DRAWING IS THE SOLE PROPERTY OF STAGING DIMENSIONS INC. ANY REPRODUCTION IN PART OR AS A WHOLE WITHOUT THE WRITTEN PERMISSION OF AN OFFICER OF STAGING DIMENSIONS IS PROHIBITED.

For use with Apex 2016, use a 4x4 deck with male towards stage at top of ramp and female going down. Stairs may be added at this point.

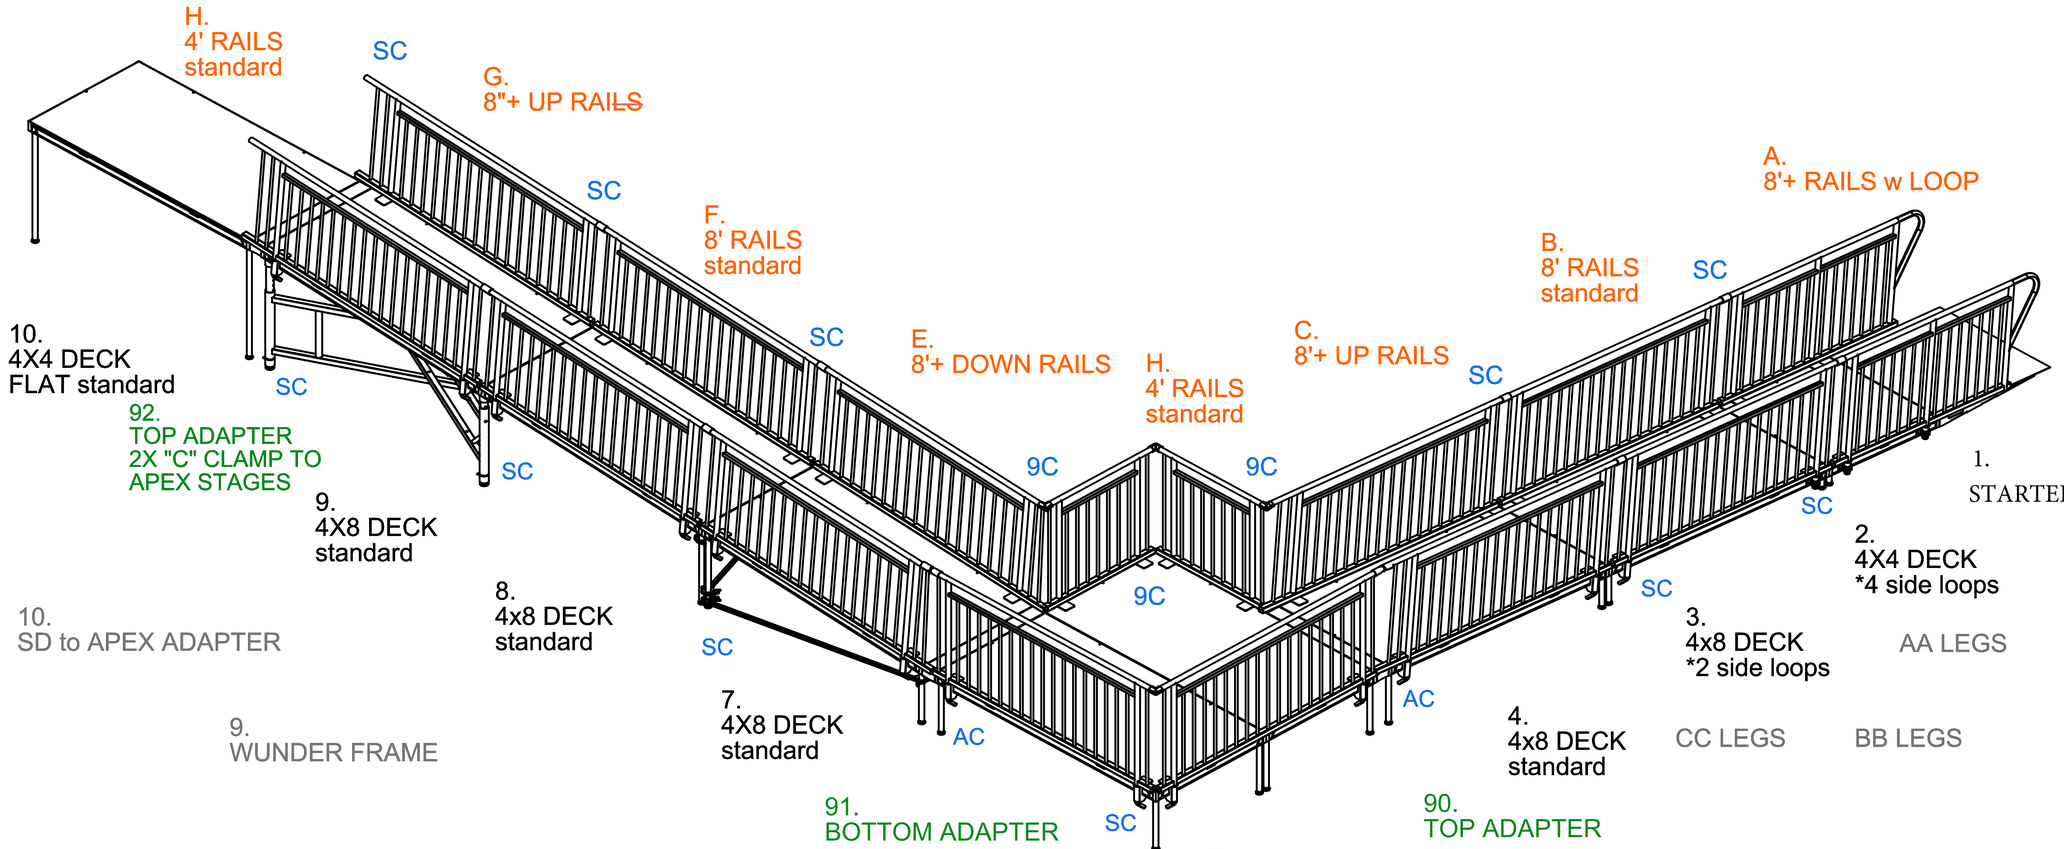

SET UP INDEX

STAGING DIMENSIONS, INC.
31 BLEVINS DRIVE
NEW CASTLE, DE 19720
WWW.STAGINGDIMENSIONS.COM

DWN BY:
SAS

O/N:
33329

CLIENT:
Reflections
Productions Inc

TITLE:
Equipment to Create
48" High Ramp

REV: B

DATE DRAWN:
10/16/2024

LAYOUT "C"
48" HIGH
L-SHAPED RAMP

TOLERANCES
UNLESS OTHERWISE SPECIFIED

X.X ± 0.1
X.XX ± 0.01
X.XXX ± 0.001
FRACTIONAL ± 1/32"
ANGULAR ± 1/2°

125
MACHINED SURFACES

DRAWING APPROVAL
PLEASE SIGN ON THE APPROPRIATE LINE
AND RETURN TO SALES@STAGINGDIMENSIONS.COM

APPROVED:
(AS SUBMITTED)


APPROVED:
(W/ MARKED REVISIONS)

APPROVAL DATE:


THE INFORMATION CONTAINED IN THIS DRAWING IS THE SOLE PROPERTY OF STAGING DIMENSIONS INC. ANY REPRODUCTION IN PART OR AS A WHOLE WITHOUT THE WRITTEN PERMISSION OF AN OFFICER OF STAGING DIMENSIONS IS PROHIBITED.

PLAN AND ELEVATION

4x4 deck with male towards stage at top of ramp and female going down. Stairs may be added at this point.

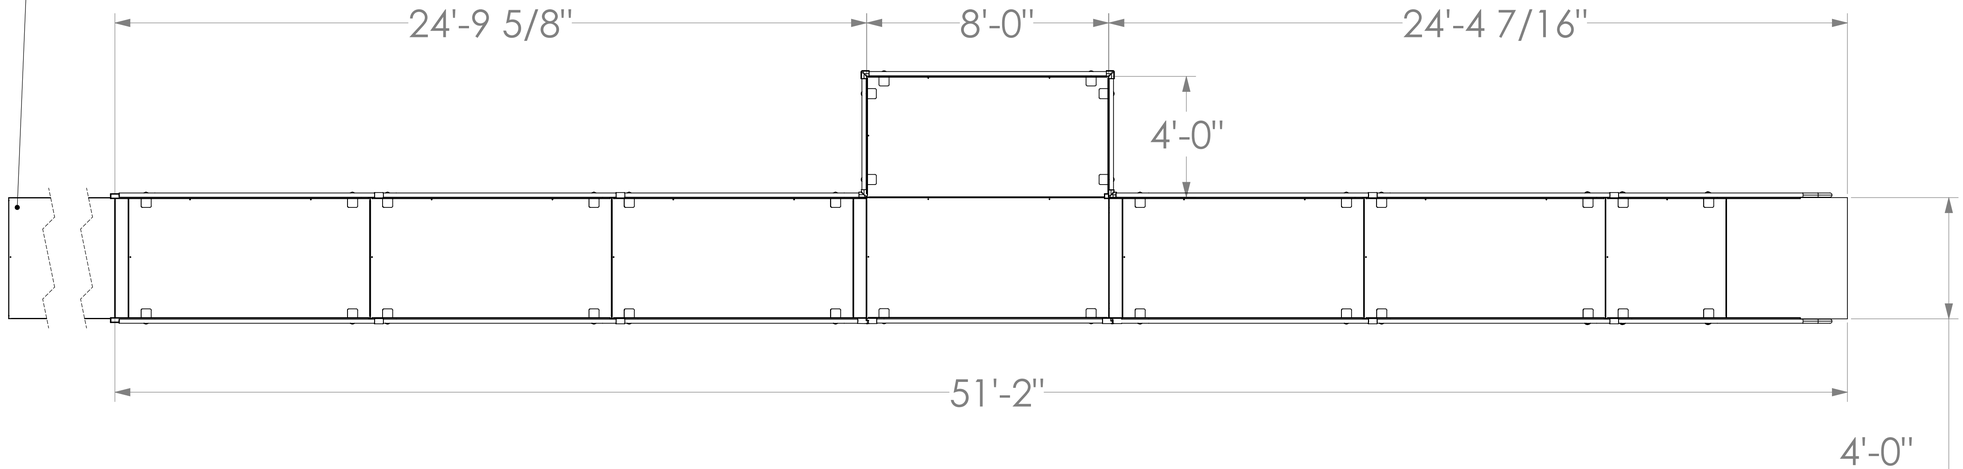

PLAN VIEW

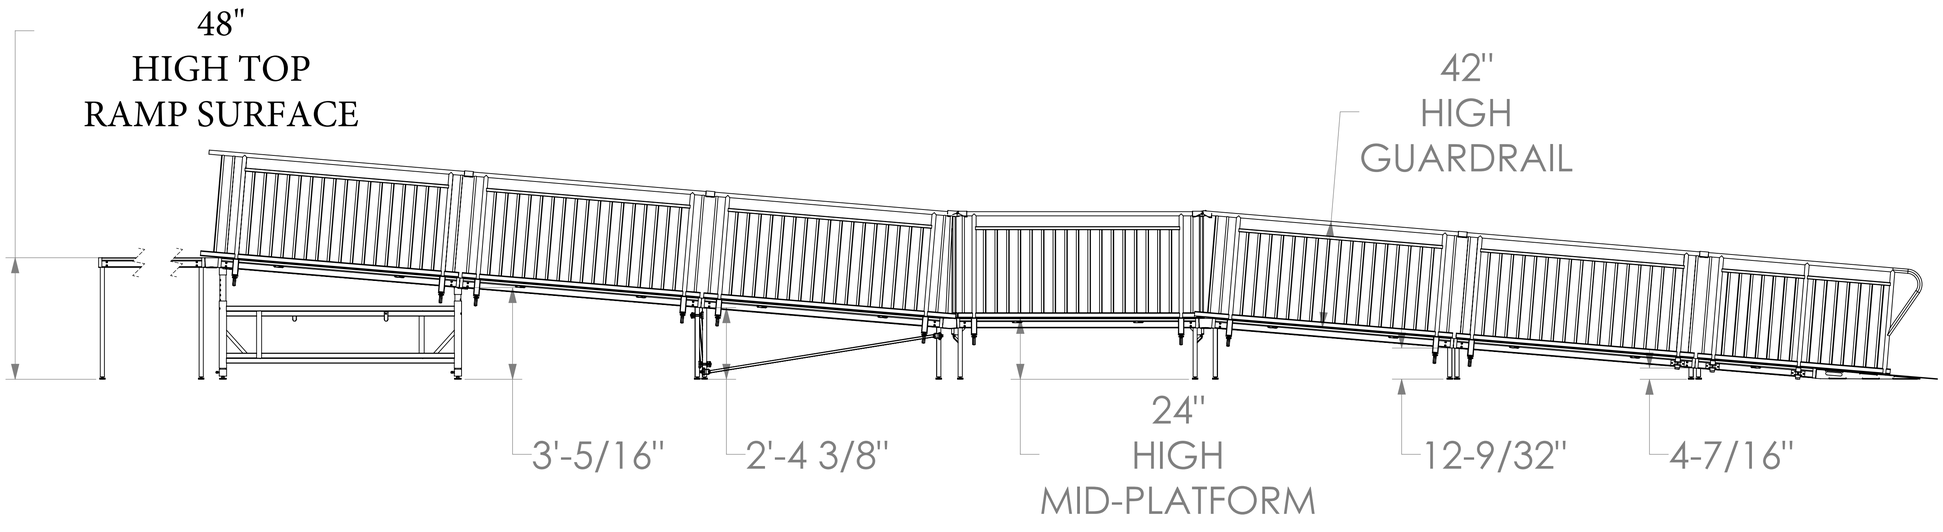

SIDE ELEVATION

STAGING DIMENSIONS

STAGING DIMENSIONS, INC.
31 BLEVINS DRIVE
NEW CASTLE, DE 19720
WWW.STAGINGDIMENSIONS.COM

DWN BY:
SAS

O/N:
33329

CLIENT:
Reflections
Productions Inc

TITLE:
Equipment to Create
48" High Ramp

REV: A

DATE DRAWN:
10/16/2024

LAYOUT "B"
48" HIGH STRAIGHT RUN RAMP W/ LANDING

TOLERANCES
UNLESS OTHERWISE SPECIFIED
X.X ± 0.1
X.XX ± 0.01
X.XXX ± 0.001
FRACTIONAL ± 1/32"
ANGULAR ± 1/2°

125
MACHINED SURFACES

DRAWING APPROVAL
PLEASE SIGN ON THE APPROPRIATE LINE
AND RETURN TO SALES@STAGINGDIMENSIONS.COM

APPROVED:
(AS SUBMITTED)

APPROVED:
(W/ MARKED REVISIONS)


APPROVAL DATE:

THE INFORMATION CONTAINED IN THIS DRAWING IS THE SOLE PROPERTY OF STAGING DIMENSIONS INC. ANY REPRODUCTION IN PART OR AS A WHOLE WITHOUT THE WRITTEN PERMISSION OF AN OFFICER OF STAGING DIMENSIONS IS PROHIBITED.


PLAN AND ELEVATION

LAYOUT "C"

48" HIGH L-SHAPED RAMP

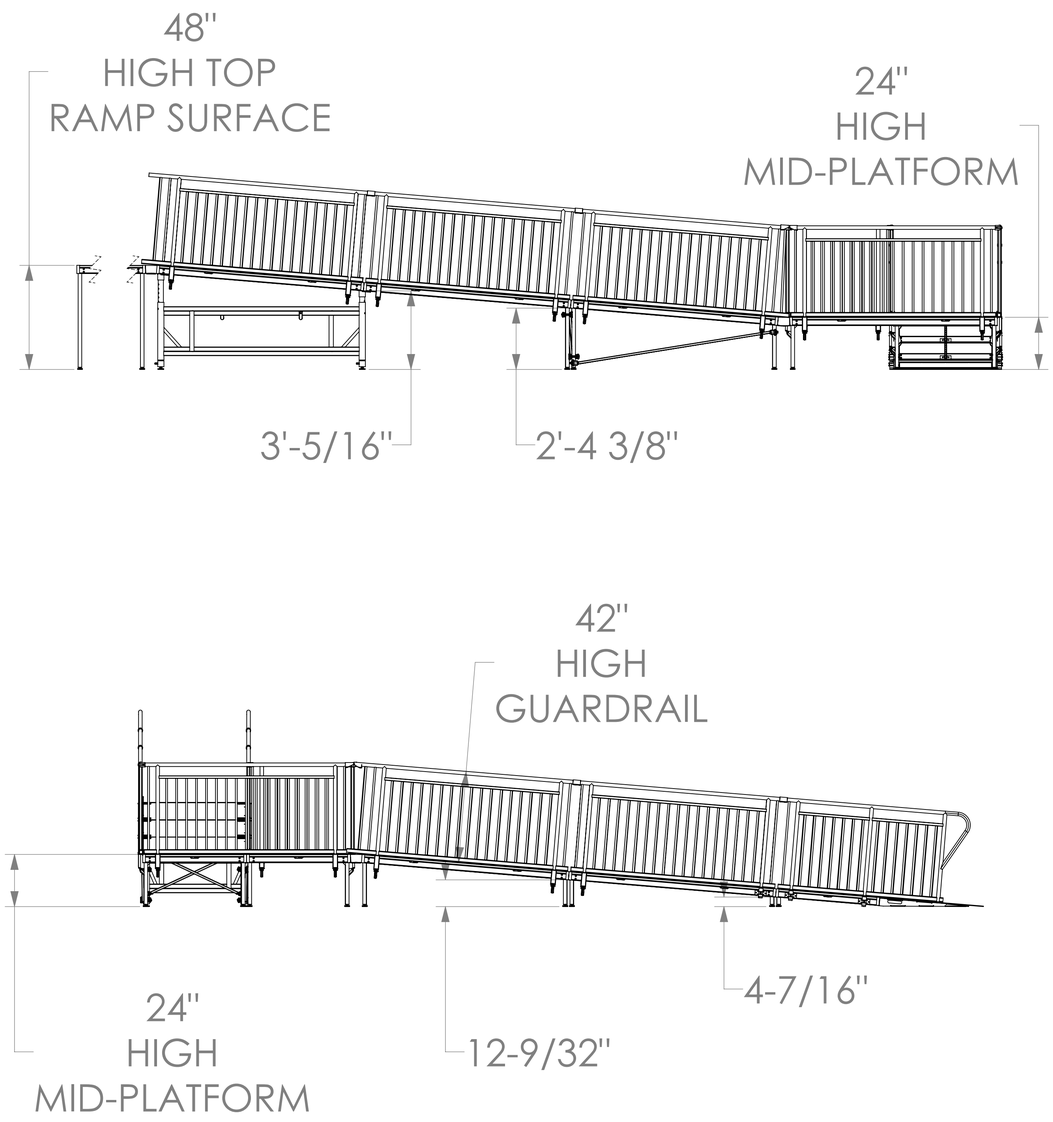

SIDE ELEVATIONS

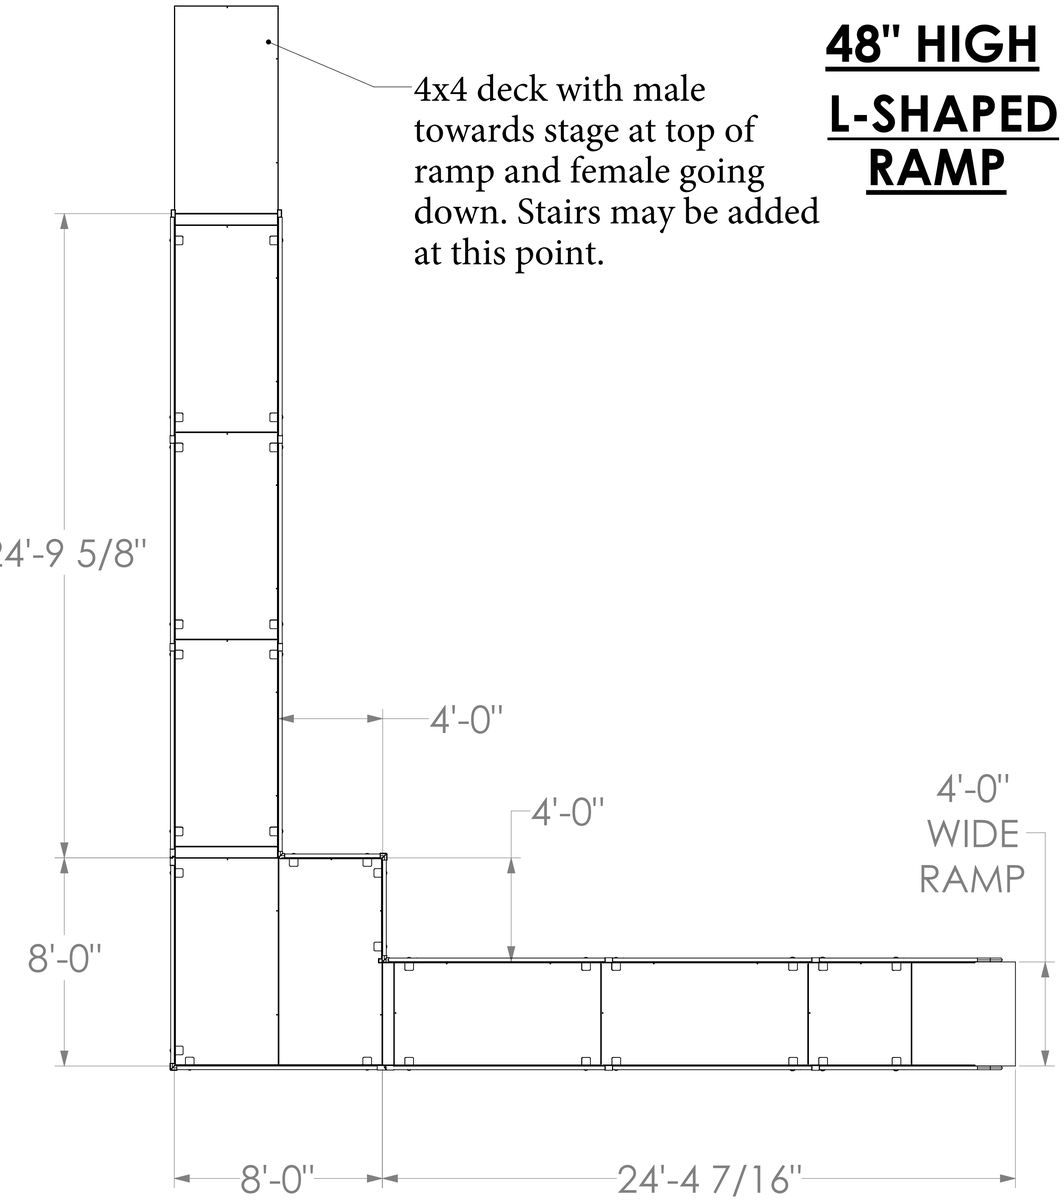

PLAN VIEW

STAGING DIMENSIONS, INC.
31 BLEVINS DRIVE
NEW CASTLE, DE 19720
WWW.STAGINGDIMENSIONS.COM

DWN BY: SAS

O/N: 33329

CLIENT: Reflections Productions Inc

TITLE: Equipment to Create 48" High Ramp

REV: A

DATE DRAWN: 10/16/2024

TOLERANCES
UNLESS OTHERWISE SPECIFIED

X.X ± 0.1
X.XX ± 0.01
X.XXX ± 0.001
FRACTIONAL ± 1/32"
ANGULAR ± 1/2°

125
MACHINED SURFACES

DRAWING APPROVAL

PLEASE SIGN ON THE APPROPRIATE LINE
AND RETURN TO SALES@STAGINGDIMENSIONS.COM


APPROVED: (AS SUBMITTED)

APPROVED: (W/ MARKED REVISIONS)

APPROVAL DATE:


THE INFORMATION CONTAINED IN THIS DRAWING IS THE SOLE PROPERTY OF STAGING DIMENSIONS INC. ANY REPRODUCTION IN PART OR AS A WHOLE WITHOUT THE WRITTEN PERMISSION OF AN OFFICER OF STAGING DIMENSIONS IS PROHIBITED.

LOCK SYSTEM LAYOUT

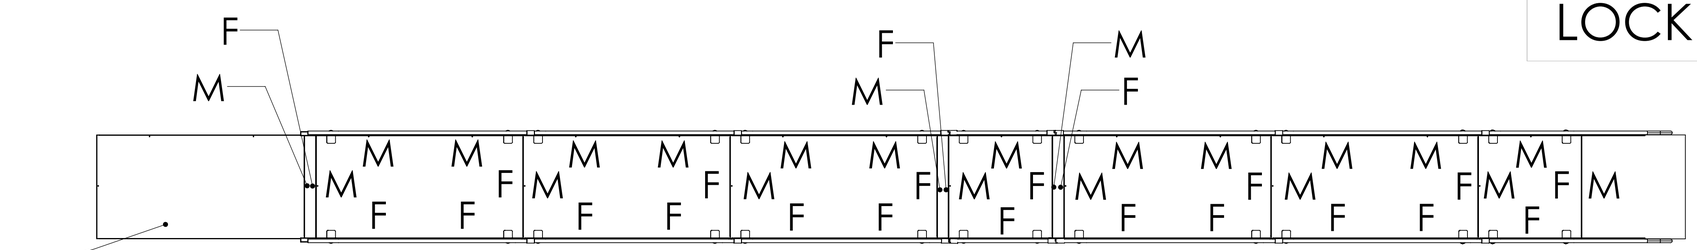


4x4 deck with male towards stage at top of ramp and female going down. Stairs may be added at this point.

"A"
48" HIGH STRAIGHT RUN RAMP

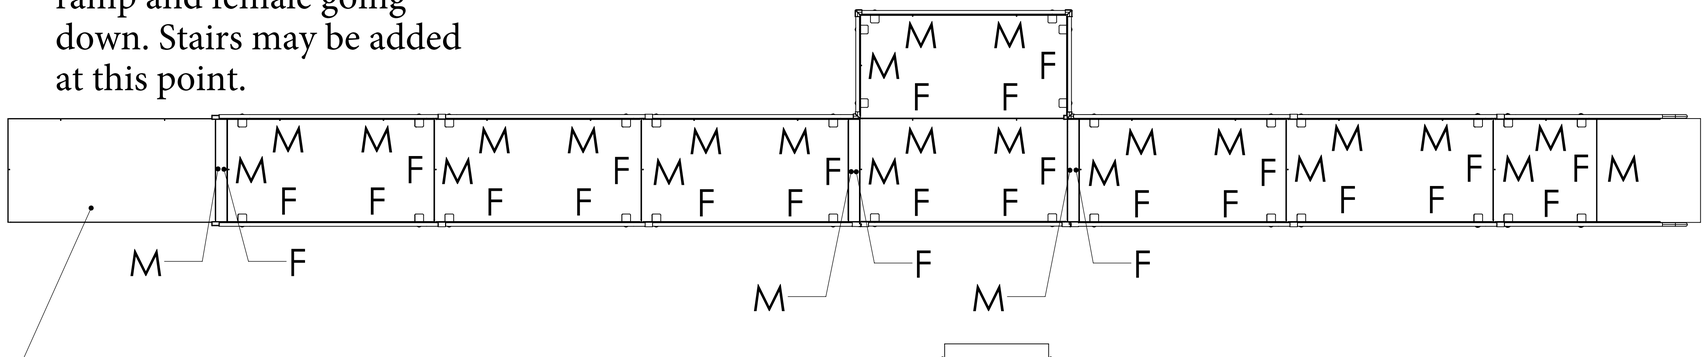

4x4 deck with male towards stage at top of ramp and female going down. Stairs may be added at this point.

"B"
48" HIGH STRAIGHT RUN RAMP W/ LANDING

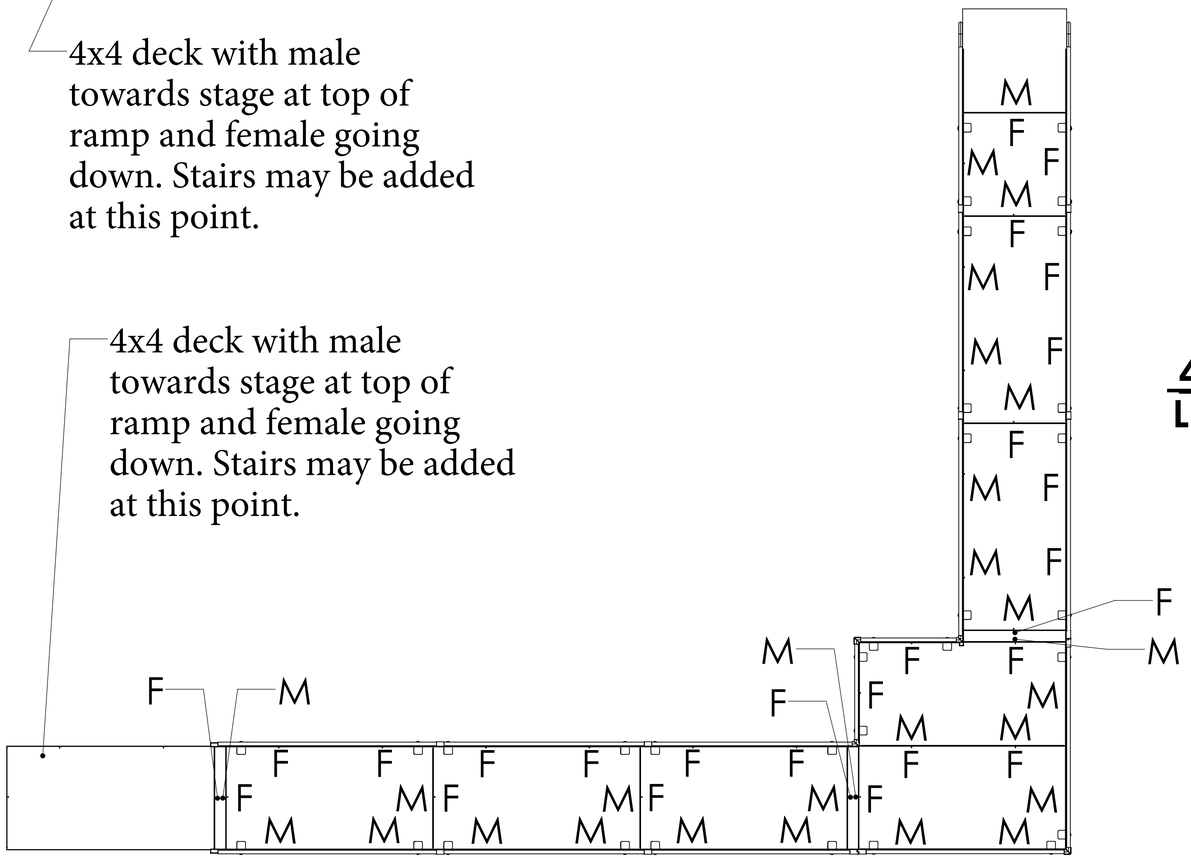

4x4 deck with male towards stage at top of ramp and female going down. Stairs may be added at this point.

"C"
48" HIGH L-SHAPED RAMP

SYMBOL	DESCRIPTION
M	MALE LOCK LOCATION
F	FEMALE LOCK LOCATION

STAGING DIMENSIONS, INC.
31 BLEVINS DRIVE
NEW CASTLE, DE 19720
WWW.STAGINGDIMENSIONS.COM

DWN BY: SAS

O/N: 33329

CLIENT: Reflections Productions Inc

TITLE: Equipment to Create 48" High Ramp

REV: A

DATE DRAWN: 10/16/2024

SCALE: 1:35

TOLERANCES UNLESS OTHERWISE SPECIFIED
X.X ± 0.1
X.XX ± 0.01
X.XXX ± 0.001
FRACTIONAL ± 1/32"
ANGULAR ± 1/2°
125
MACHINED SURFACES

DRAWING APPROVAL
PLEASE SIGN ON THE APPROPRIATE LINE AND RETURN TO SALES@STAGINGDIMENSIONS.COM


APPROVED: (AS SUBMITTED)

APPROVED: (W/ MARKED REVISIONS)

APPROVAL DATE:


THE INFORMATION CONTAINED IN THIS DRAWING IS THE SOLE PROPERTY OF STAGING DIMENSIONS INC. ANY REPRODUCTION IN PART OR AS A WHOLE WITHOUT THE WRITTEN PERMISSION OF AN OFFICER OF STAGING DIMENSIONS IS PROHIBITED.

BRACE / WUNDERSTRUCTURE LOCATION

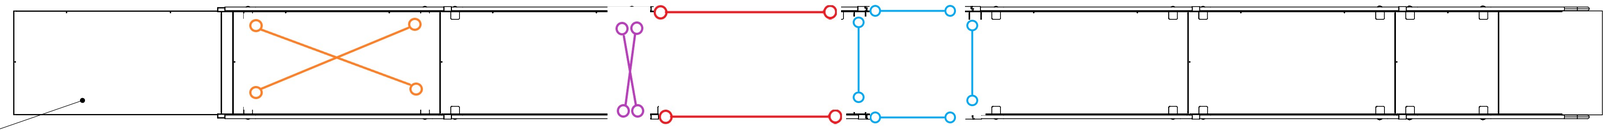


4x4 deck with male towards stage at top of ramp and female going down. Stairs may be added at this point.

48" HIGH STRAIGHT RUN RAMP

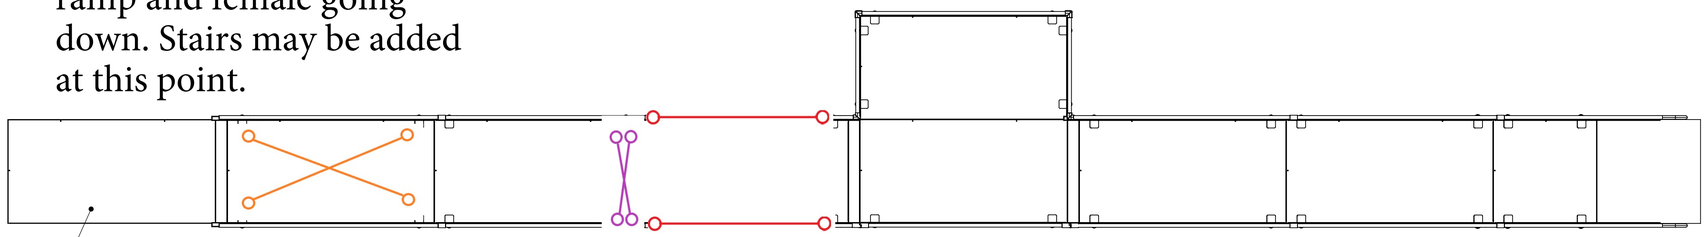

4x4 deck with male towards stage at top of ramp and female going down. Stairs may be added at this point.

48" HIGH STRAIGHT RUN RAMP W/ LANDING

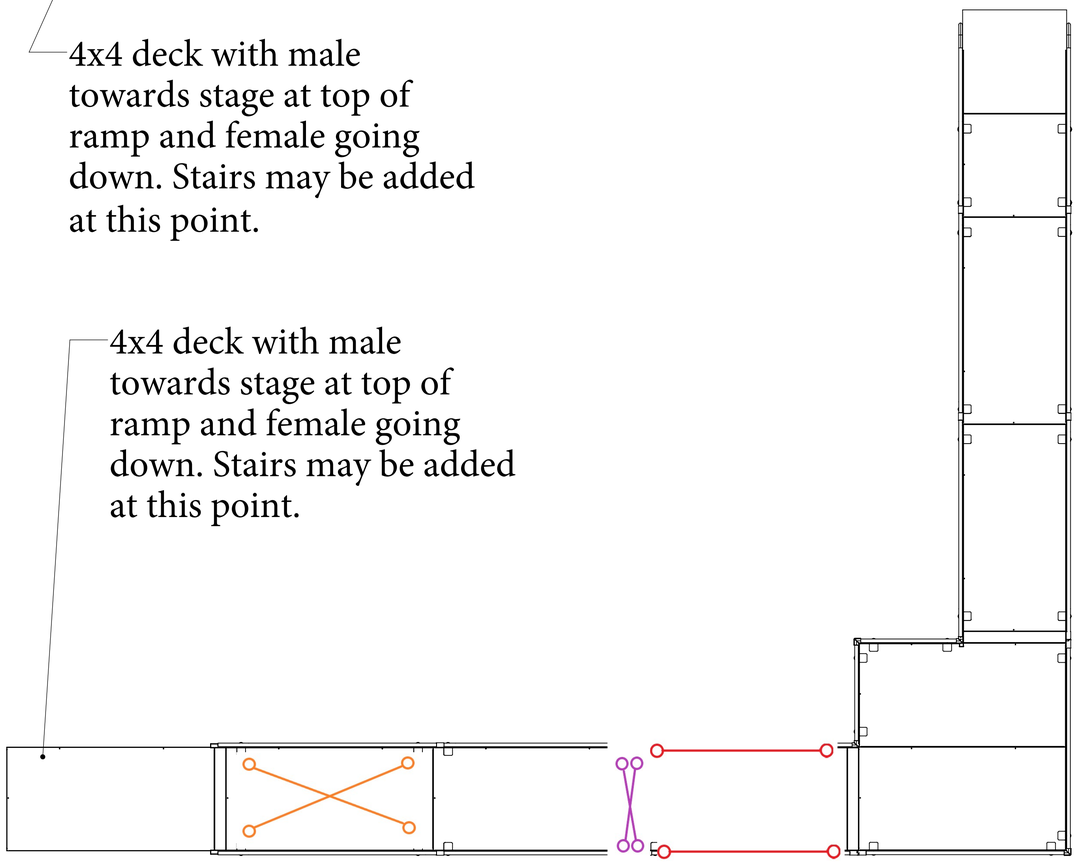

4x4 deck with male towards stage at top of ramp and female going down. Stairs may be added at this point.

48" HIGH L-SHAPED RAMP

SYMBOL	DESCRIPTION
	4' x 8' @ 36"-56" WUNDERSTRUCTURE
	4' LONG X 24" HIGH DIAGONAL LEG BRACE
	4' LONG X 2'-4" HIGH DIAGONAL LEG BRACE
	8' LONG X 2' HIGH DIAGONAL LEG BRACE

STAGING DIMENSIONS

STAGING DIMENSIONS, INC.
31 BLEVINS DRIVE
NEW CASTLE, DE 19720
WWW.STAGINGDIMENSIONS.COM

DWN BY: SAS

O/N: 33329

CLIENT: Reflections Productions Inc

TITLE: Equipment to Create 48" High Ramp

REV: A

DATE DRAWN: 10/16/2024

SCALE: 1:35

TOLERANCES UNLESS OTHERWISE SPECIFIED

X.X ± 0.1
X.XX ± 0.01
X.XXX ± 0.001
FRACTIONAL ± 1/32"
ANGULAR ± 1/2°

125
MACHINED SURFACES

DRAWING APPROVAL

PLEASE SIGN ON THE APPROPRIATE LINE AND RETURN TO SALES@STAGINGDIMENSIONS.COM

APPROVED: (AS SUBMITTED)


APPROVED: (W/ MARKED REVISIONS)

APPROVAL DATE:

THE INFORMATION CONTAINED IN THIS DRAWING IS THE SOLE PROPERTY OF STAGING DIMENSIONS INC. ANY REPRODUCTION IN PART OR AS A WHOLE WITHOUT THE WRITTEN PERMISSION OF AN OFFICER OF STAGING DIMENSIONS IS PROHIBITED.

For use with Apex 2016, a 4x4 deck with male lock towards stage at top of ramp and female lock going down.

OPTIONAL Stairs may be added at this point.

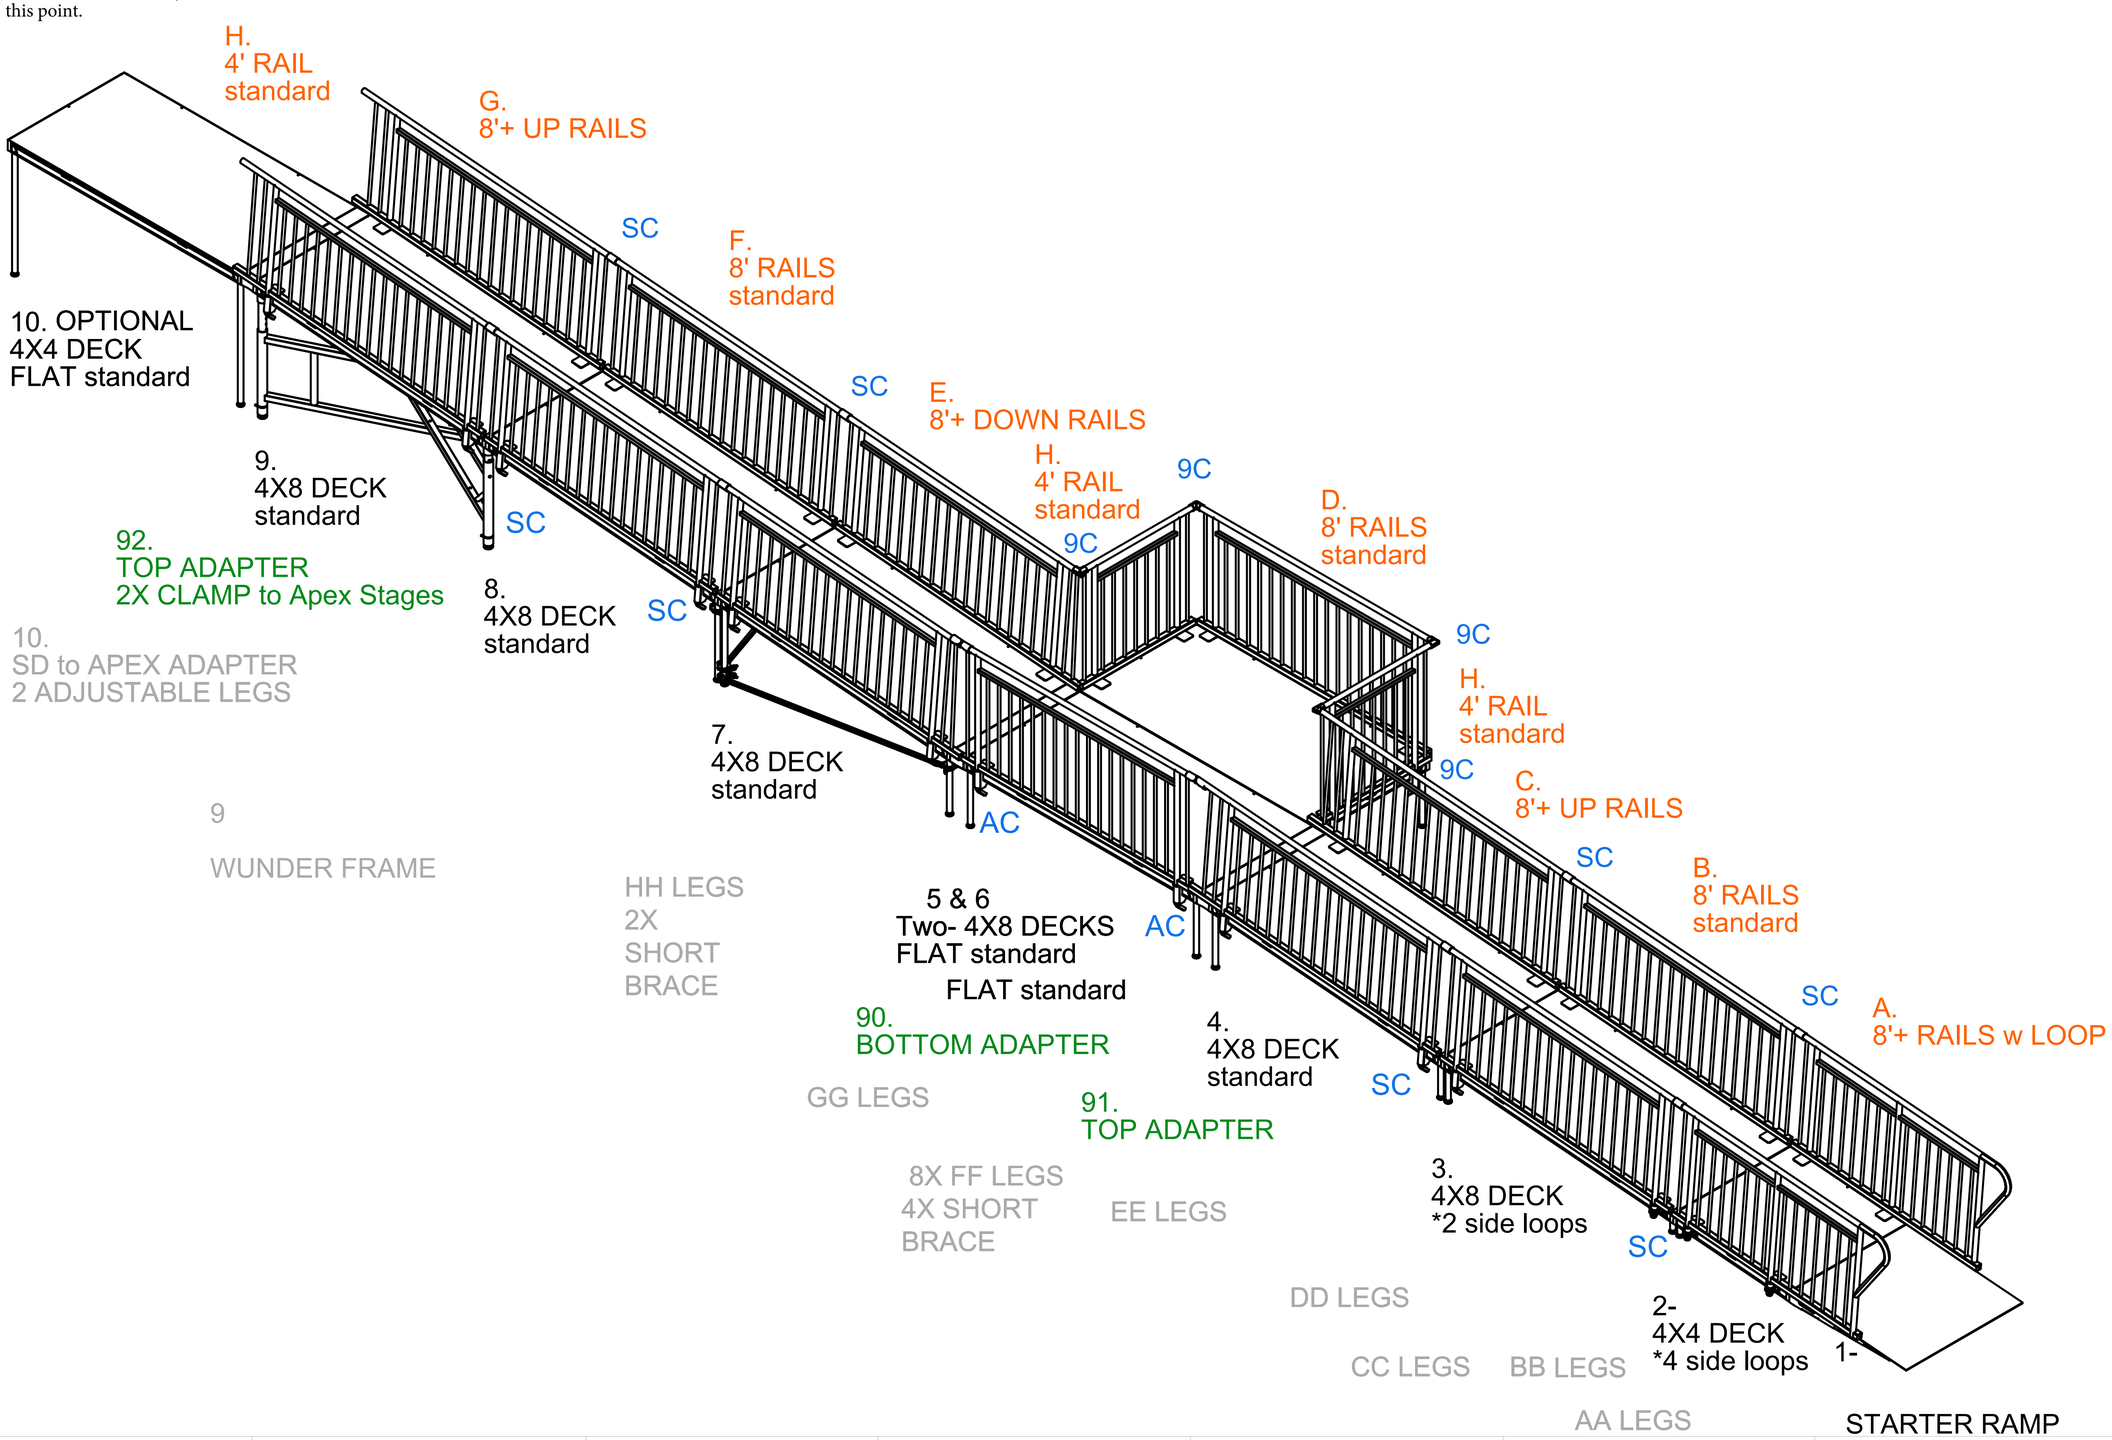

SET UP INDEX

STAGING DIMENSIONS

STAGING DIMENSIONS, INC.
31 BLEVINS DRIVE
NEW CASTLE, DE 19720
WWW.STAGINGDIMENSIONS.COM

DWN BY:
SAS

O/N:
33329

CLIENT:
Reflections
Productions Inc

TITLE:
Equipment to Create
48" High Ramp

REV: B

DATE DRAWN:
10/16/2024

LAYOUT "B"

48" HIGH STRAIGHT RUN RAMP W/ LANDING

TOLERANCES
UNLESS OTHERWISE SPECIFIED

X.X ± 0.1
X.XX ± 0.01
X.XXX ± 0.001
FRACTIONAL ± 1/32"
ANGULAR ± 1/2°

125
MACHINED SURFACES

DRAWING APPROVAL

PLEASE SIGN ON THE APPROPRIATE LINE
AND RETURN TO SALES@STAGINGDIMENSIONS.COM

APPROVED:
(AS SUBMITTED)


APPROVED:
(W/ MARKED REVISIONS)

APPROVAL DATE:


THE INFORMATION CONTAINED IN THIS DRAWING IS THE SOLE PROPERTY OF STAGING DIMENSIONS INC. ANY REPRODUCTION IN PART OR AS A WHOLE WITHOUT THE WRITTEN PERMISSION OF AN OFFICER OF STAGING DIMENSIONS IS PROHIBITED.

PLAN AND ELEVATION

4x4 deck with male towards stage at top of ramp and female going down. Stairs may be added at this point.

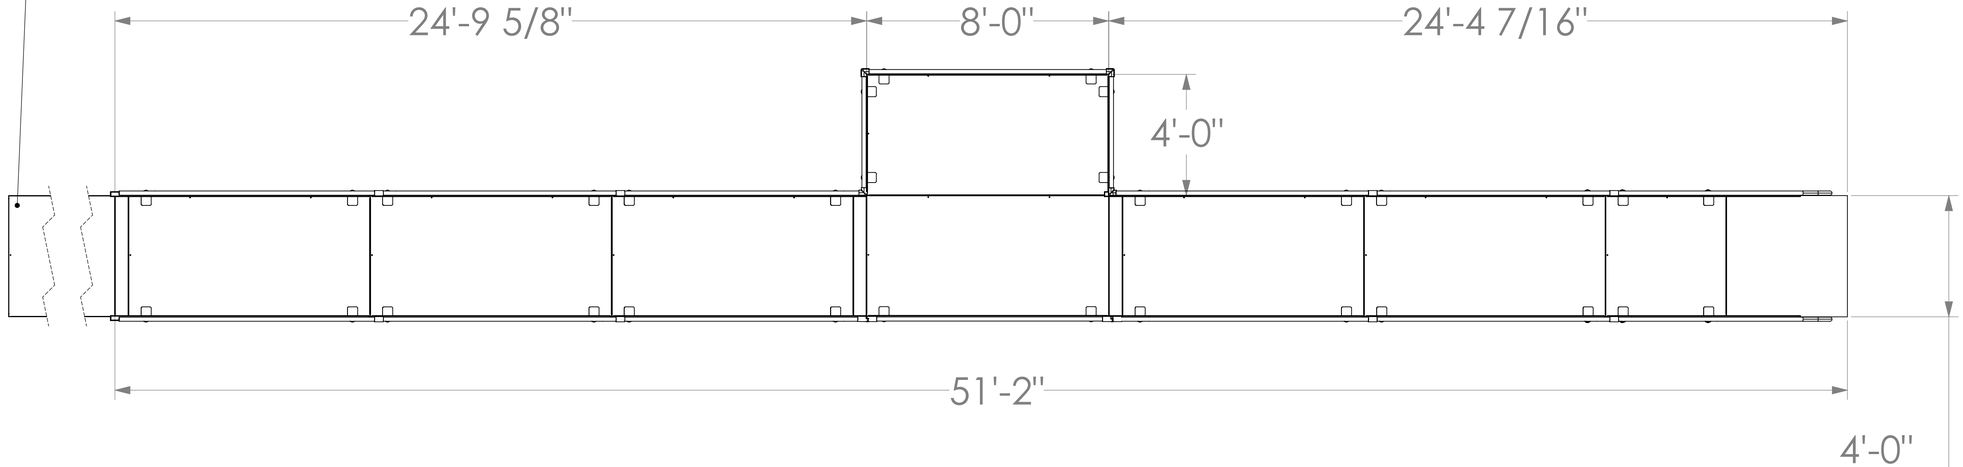

PLAN VIEW

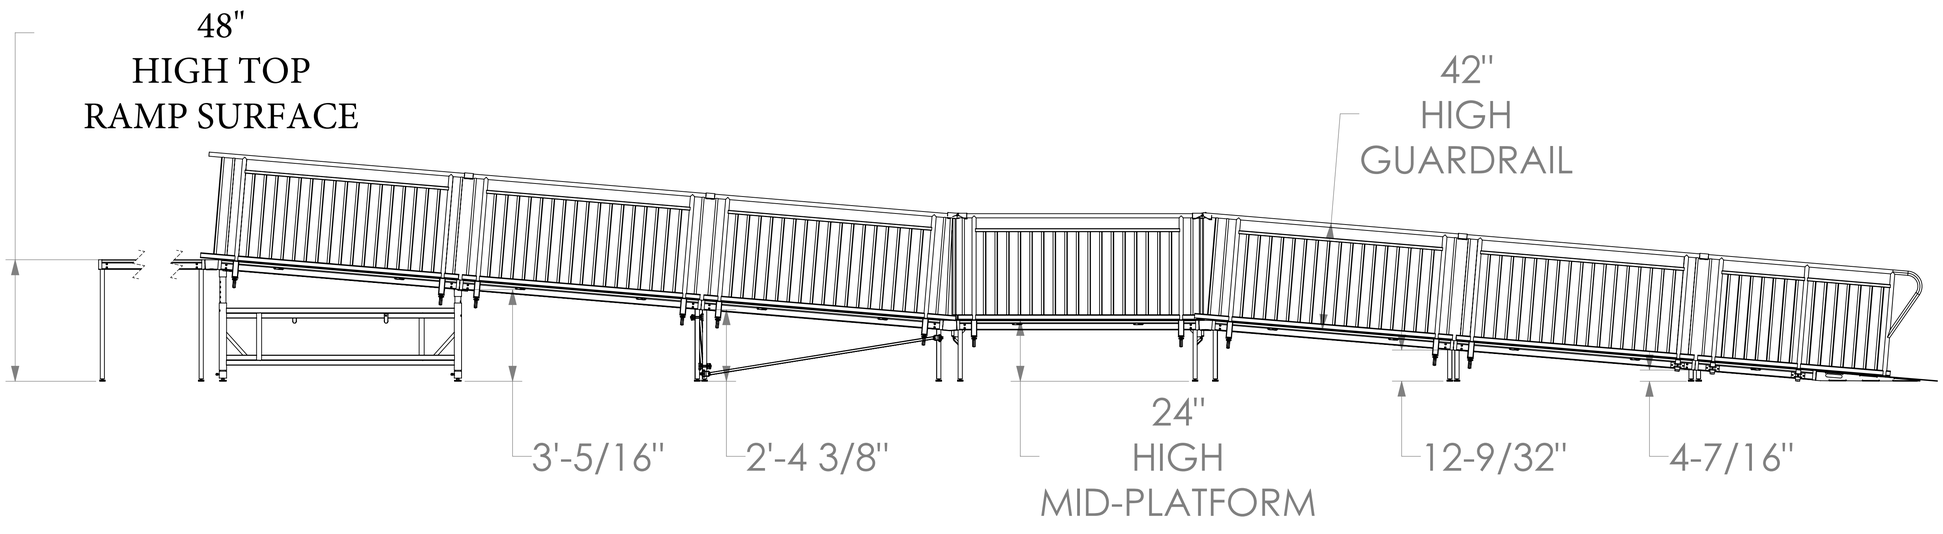

SIDE ELEVATION

STAGING DIMENSIONS

STAGING DIMENSIONS, INC.
31 BLEVINS DRIVE
NEW CASTLE, DE 19720
WWW.STAGINGDIMENSIONS.COM

DWN BY:
SAS

O/N:
33329

CLIENT:
Reflections
Productions Inc

TITLE:
Equipment to Create
48" High Ramp

REV: A

DATE DRAWN:
10/16/2024

LAYOUT "B"

48" HIGH STRAIGHT RUN RAMP W/ LANDING

TOLERANCES
UNLESS OTHERWISE SPECIFIED
X.X ± 0.1
X.XX ± 0.01
X.XXX ± 0.001
FRACTIONAL ± 1/32"
ANGULAR ± 1/2°

125
MACHINED SURFACES

DRAWING APPROVAL
PLEASE SIGN ON THE APPROPRIATE LINE
AND RETURN TO SALES@STAGINGDIMENSIONS.COM


APPROVED:
(AS SUBMITTED)


APPROVED:
(W/ MARKED REVISIONS)

APPROVAL DATE:


THE INFORMATION CONTAINED IN THIS DRAWING IS THE SOLE PROPERTY OF STAGING DIMENSIONS INC. ANY REPRODUCTION IN PART OR AS A WHOLE WITHOUT THE WRITTEN PERMISSION OF AN OFFICER OF STAGING DIMENSIONS IS PROHIBITED.

PLAN AND ELEVATION

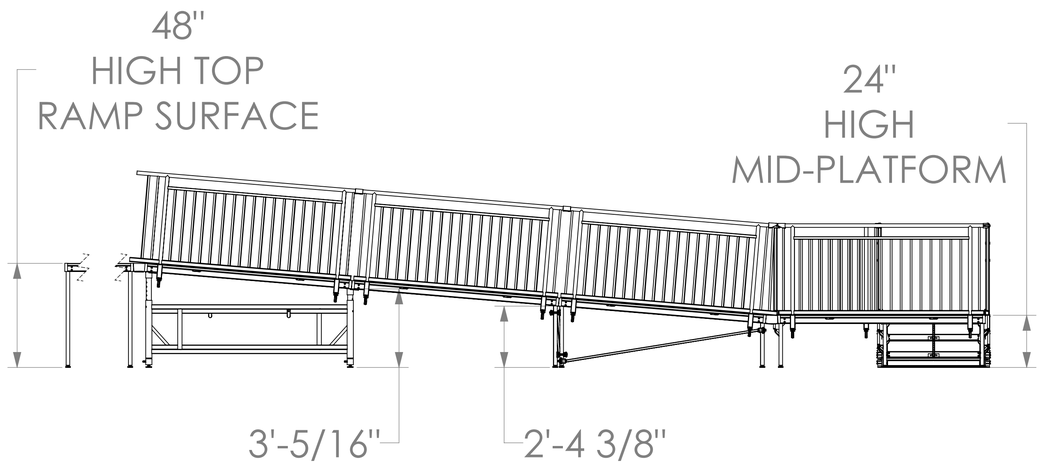

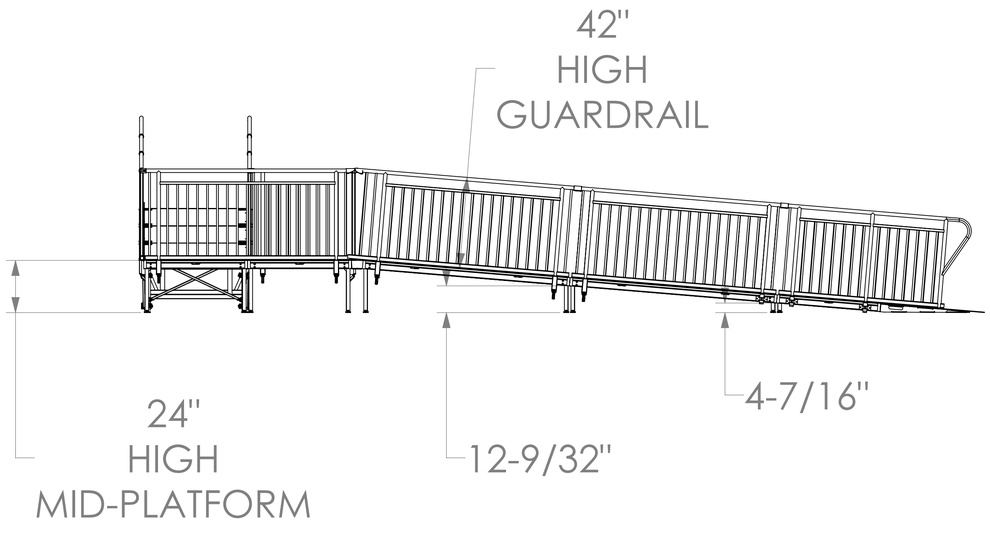

SIDE ELEVATIONS

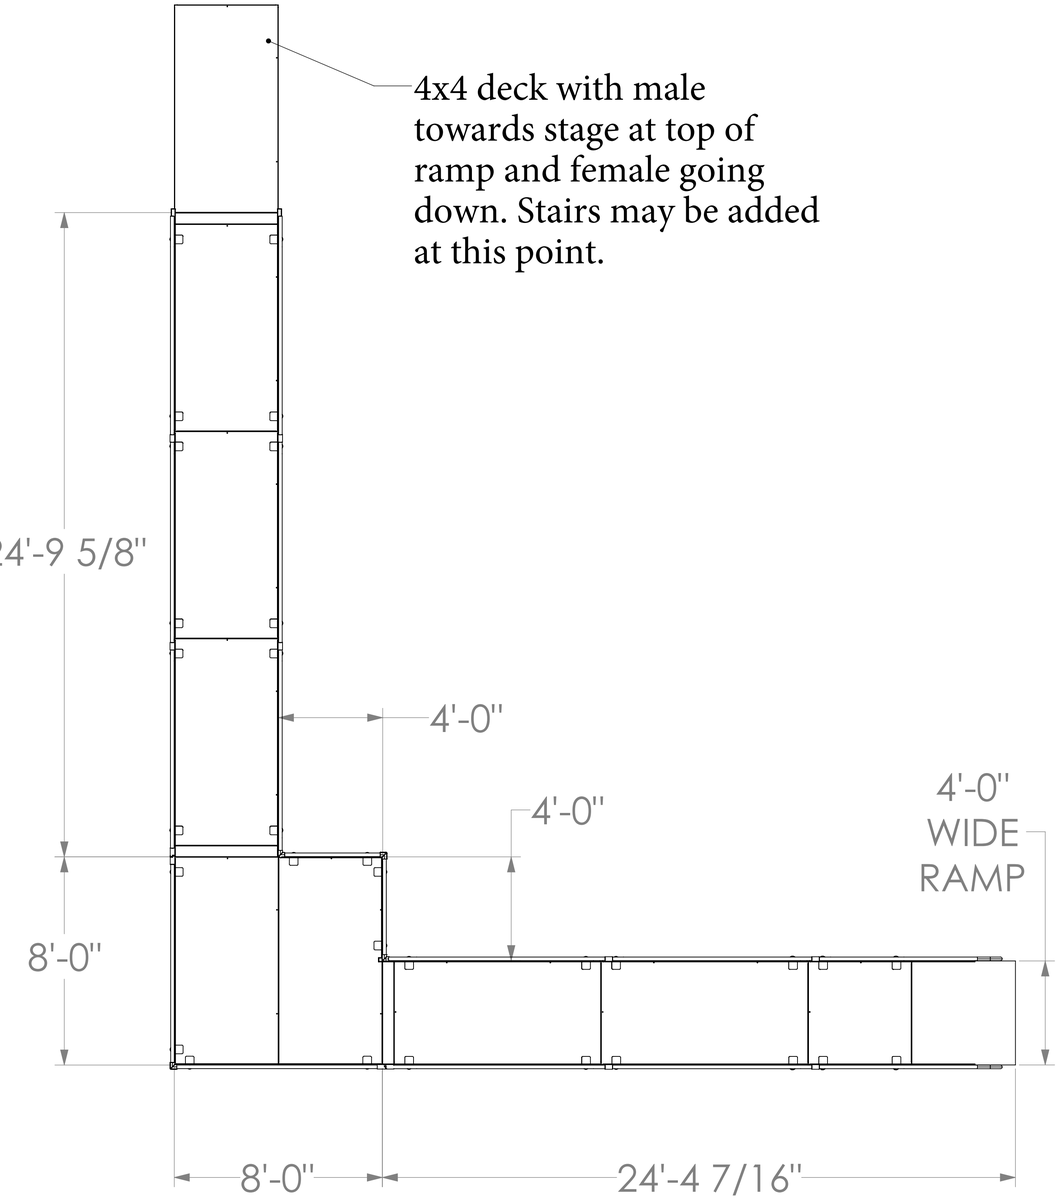

PLAN VIEW

STAGING DIMENSIONS

STAGING DIMENSIONS, INC.
31 BLEVINS DRIVE
NEW CASTLE, DE 19720
WWW.STAGINGDIMENSIONS.COM

DWN BY:
SAS

O/N:
33329

CLIENT:
Reflections
Productions Inc

TITLE:
Equipment to Create
48" High Ramp

REV: A

DATE DRAWN:
10/16/2024

"C"

48" HIGH L-SHAPED RAMP

TOLERANCES
UNLESS OTHERWISE SPECIFIED

X.X ± 0.1
X.XX ± 0.01
X.XXX ± 0.001
FRACTIONAL ± 1/32"
ANGULAR ± 1/2°

125
MACHINED SURFACES

DRAWING APPROVAL

PLEASE SIGN ON THE APPROPRIATE LINE
AND RETURN TO SALES@STAGINGDIMENSIONS.COM


APPROVED:
(AS SUBMITTED)

APPROVED:
(W/ MARKED REVISIONS)

APPROVAL DATE:


THE INFORMATION CONTAINED IN THIS DRAWING IS THE SOLE PROPERTY OF STAGING DIMENSIONS INC. ANY REPRODUCTION IN PART OR AS A WHOLE WITHOUT THE WRITTEN PERMISSION OF AN OFFICER OF STAGING DIMENSIONS IS PROHIBITED.

LOCK SYSTEM LAYOUT

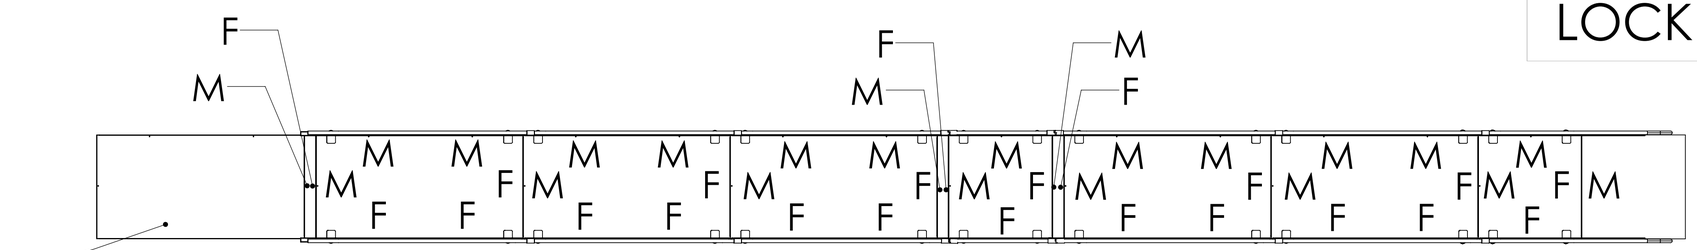


4x4 deck with male towards stage at top of ramp and female going down. Stairs may be added at this point.

"A"
48" HIGH STRAIGHT RUN RAMP

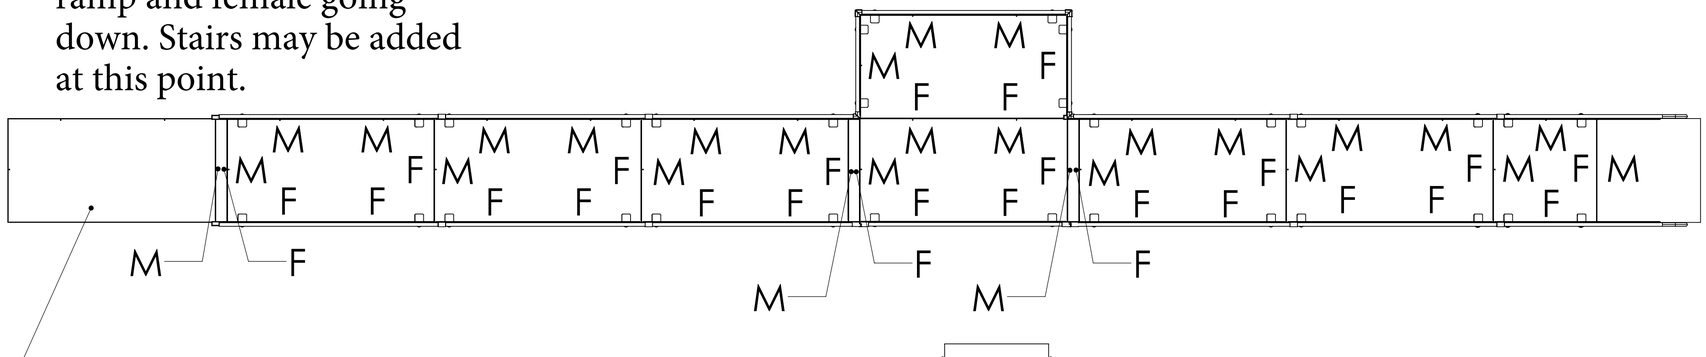

4x4 deck with male towards stage at top of ramp and female going down. Stairs may be added at this point.

"B"
48" HIGH STRAIGHT RUN RAMP W/ LANDING

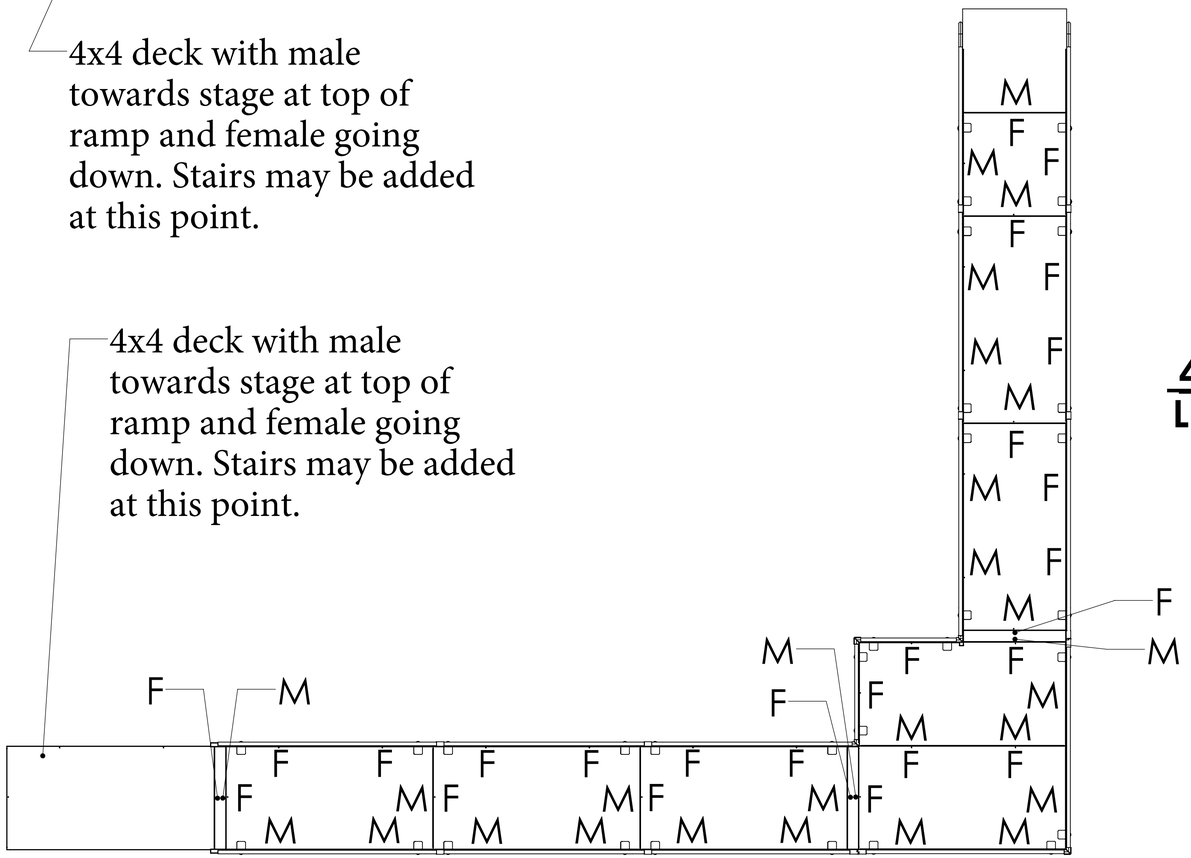

4x4 deck with male towards stage at top of ramp and female going down. Stairs may be added at this point.

"C"
48" HIGH L-SHAPED RAMP

SYMBOL	DESCRIPTION
M	MALE LOCK LOCATION
F	FEMALE LOCK LOCATION

STAGING DIMENSIONS, INC.
31 BLEVINS DRIVE
NEW CASTLE, DE 19720
WWW.STAGINGDIMENSIONS.COM

DWN BY: SAS

O/N: 33329

CLIENT: Reflections Productions Inc

TITLE: Equipment to Create 48" High Ramp

REV: A

DATE DRAWN: 10/16/2024

SCALE: 1:35

TOLERANCES UNLESS OTHERWISE SPECIFIED
X.X ± 0.1
X.XX ± 0.01
X.XXX ± 0.001
FRACTIONAL ± 1/32"
ANGULAR ± 1/2°
125
MACHINED SURFACES

DRAWING APPROVAL
PLEASE SIGN ON THE APPROPRIATE LINE AND RETURN TO SALES@STAGINGDIMENSIONS.COM


APPROVED: (AS SUBMITTED)

APPROVED: (W/ MARKED REVISIONS)

APPROVAL DATE:


THE INFORMATION CONTAINED IN THIS DRAWING IS THE SOLE PROPERTY OF STAGING DIMENSIONS INC. ANY REPRODUCTION IN PART OR AS A WHOLE WITHOUT THE WRITTEN PERMISSION OF AN OFFICER OF STAGING DIMENSIONS IS PROHIBITED.

BRACE / WUNDERSTRUCTURE LOCATION

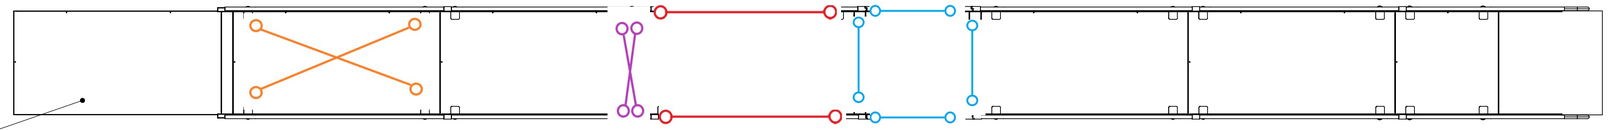


4x4 deck with male towards stage at top of ramp and female going down. Stairs may be added at this point.

48" HIGH STRAIGHT RUN RAMP

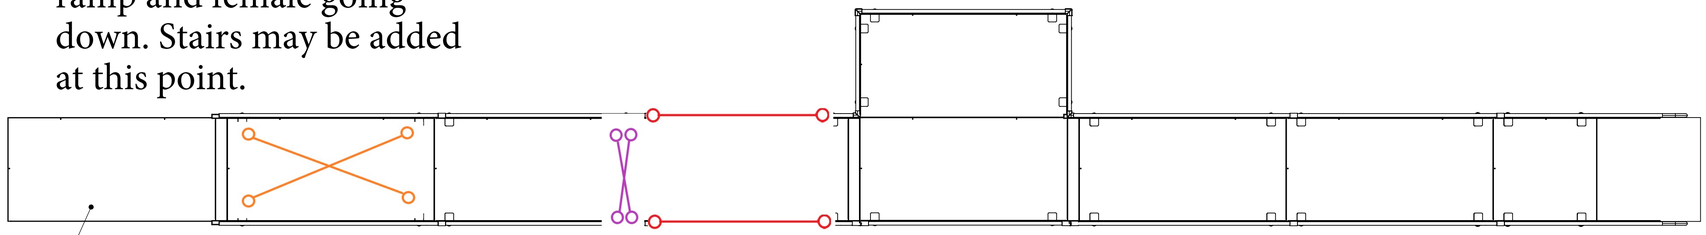

4x4 deck with male towards stage at top of ramp and female going down. Stairs may be added at this point.

48" HIGH STRAIGHT RUN RAMP W/ LANDING

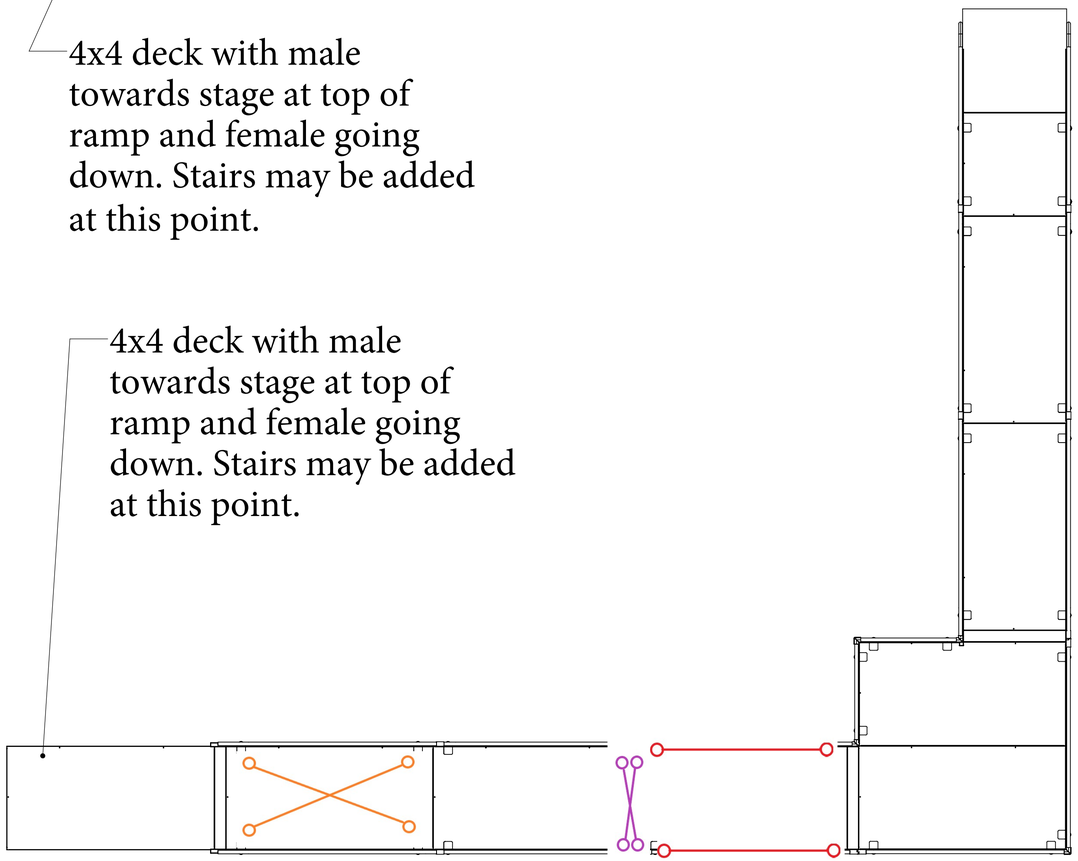

4x4 deck with male towards stage at top of ramp and female going down. Stairs may be added at this point.

48" HIGH L-SHAPED RAMP

SYMBOL	DESCRIPTION
	4' x 8' @ 36"-56" WUNDERSTRUCTURE
	4' LONG X 24" HIGH DIAGONAL LEG BRACE
	4' LONG X 2'-4" HIGH DIAGONAL LEG BRACE
	8' LONG X 2' HIGH DIAGONAL LEG BRACE

STAGING DIMENSIONS

STAGING DIMENSIONS, INC.
31 BLEVINS DRIVE
NEW CASTLE, DE 19720
WWW.STAGINGDIMENSIONS.COM

DWN BY: SAS

O/N: 33329

CLIENT: Reflections Productions Inc

TITLE: Equipment to Create 48" High Ramp

REV: A

DATE DRAWN: 10/16/2024

SCALE: 1:35

EVENT START DATE:

EVENT END DATE:

EVENT LOCATION:

TOLERANCES UNLESS OTHERWISE SPECIFIED
X.X ± 0.1
X.XX ± 0.01
X.XXX ± 0.001
FRACTIONAL ± 1/32"
ANGULAR ± 1/2°
125
MACHINED SURFACES

DRAWING APPROVAL
PLEASE SIGN ON THE APPROPRIATE LINE AND RETURN TO SALES@STAGINGDIMENSIONS.COM

APPROVED: (AS SUBMITTED)


APPROVED: (W/ MARKED REVISIONS)

APPROVAL DATE:

THE INFORMATION CONTAINED IN THIS DRAWING IS THE SOLE PROPERTY OF STAGING DIMENSIONS INC. ANY REPRODUCTION IN PART OR AS A WHOLE WITHOUT THE WRITTEN PERMISSION OF AN OFFICER OF STAGING DIMENSIONS IS PROHIBITED.

REV.	DATE	DESCRIPTION
A	6/12/25	INITIAL DRAWING RELEASE

PARTS LIST AND LAYOUT

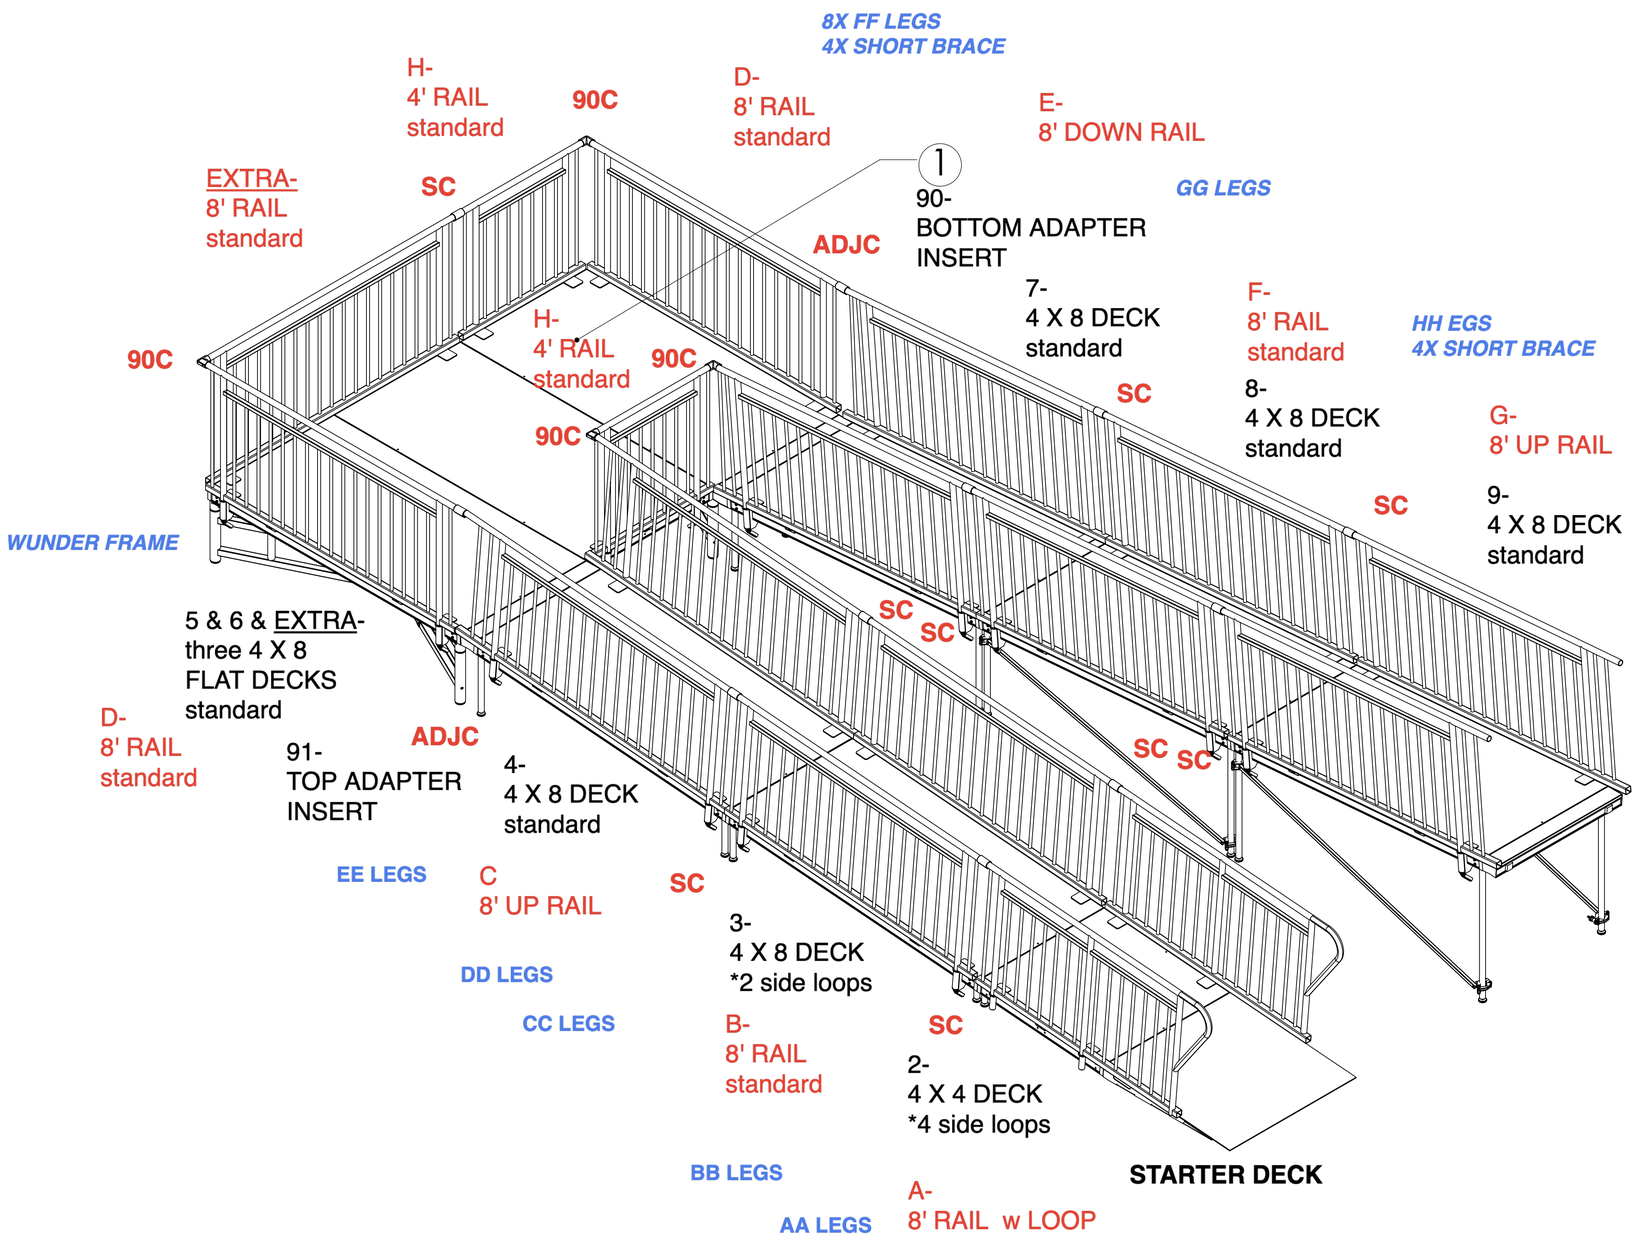

10- OPTIONAL
4 x 4 DECK
standard
Brace & 2 legs

PRODUCT DESCRIPTION: 48" HIGH U-SHAPED RAMP WITH A 8' X 12' LANDING AT 24" HIGH.

[NP] = NOT PICTURED

PART	QTY	DESCRIPTION
1	1	U-SHAPED RAMP

STAGING DIMENSIONS, INC.
31 BLEVINS DRIVE
NEW CASTLE, DE 19720
WWW.STAGINGDIMENSIONS.COM

DWN BY: SAS

O/N: N/A

CLIENT: N/A

TITLE: 48" High U Shaped Ramp

REV: A

DATE DRAWN: 6/12/2025

SCALE: 1:20

EVENT START DATE:

EVENT END DATE:

EVENT LOCATION:


TOLERANCES
UNLESS OTHERWISE SPECIFIED
X.X ± 0.1
X.XX ± 0.01
X.XXX ± 0.001
FRACTIONAL ± 1/32"
ANGULAR ± 1/2°
MACHINED SURFACES 125

THE INFORMATION CONTAINED IN THIS DRAWING IS THE SOLE PROPERTY OF STAGING DIMENSIONS INC. ANY REPRODUCTION IN PART OR AS A WHOLE WITHOUT THE WRITTEN PERMISSION OF AN OFFICER OF STAGING DIMENSIONS IS PROHIBITED.


PLAN AND ELEVATION

SHEET 2 OF 2


SIDE ELEVATION

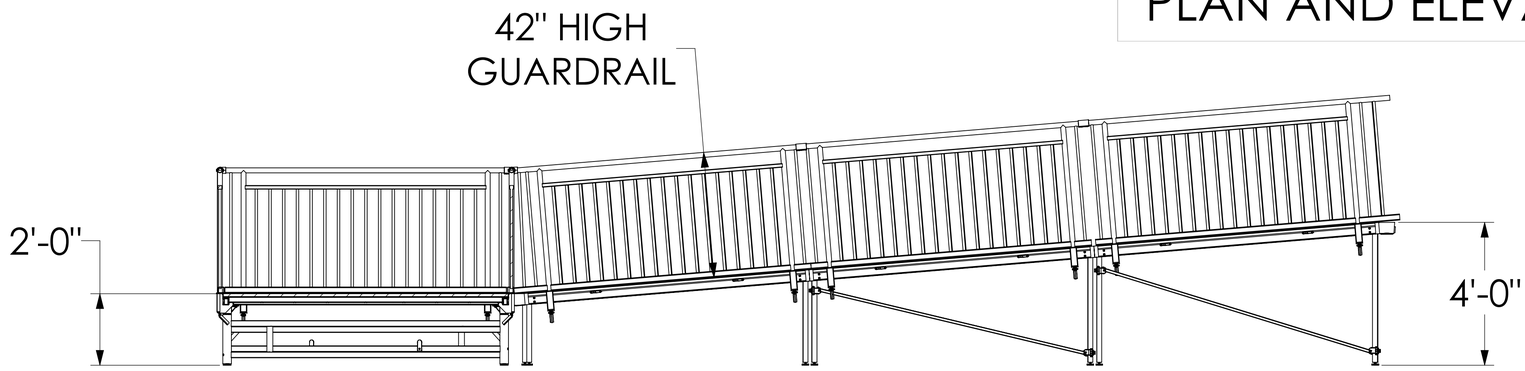

PLAN VIEW

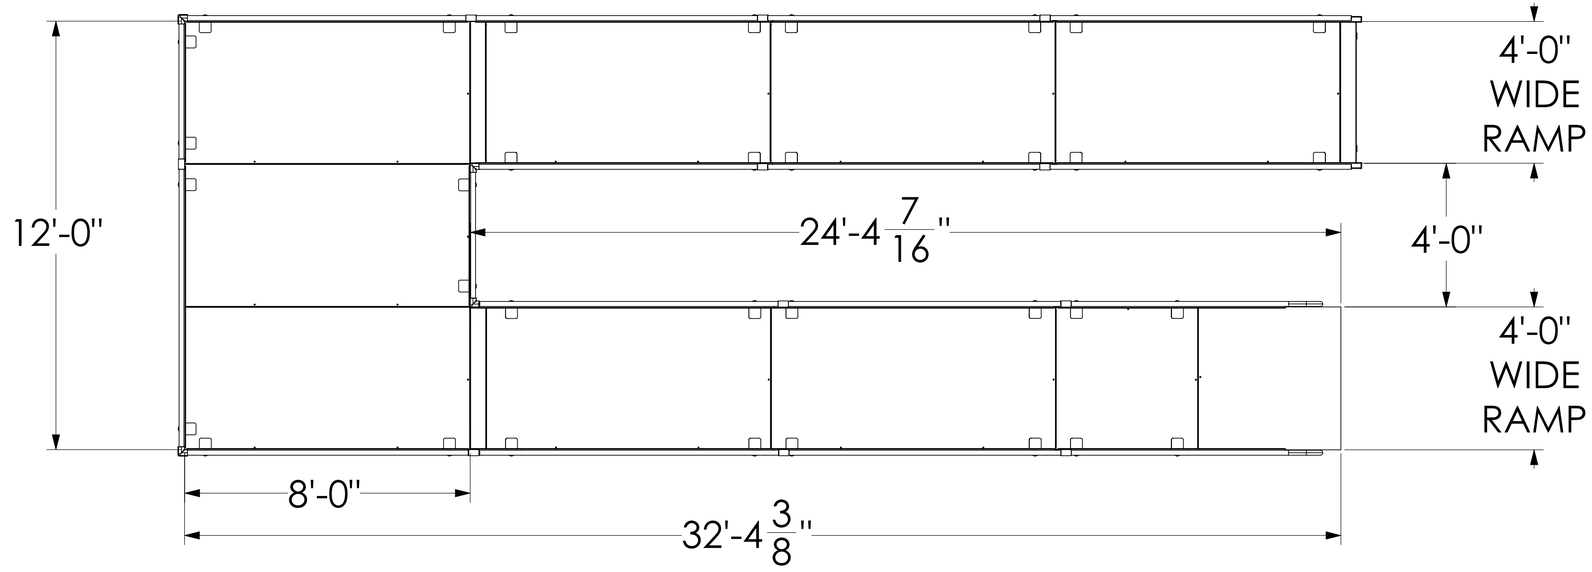

SIDE ELEVATION

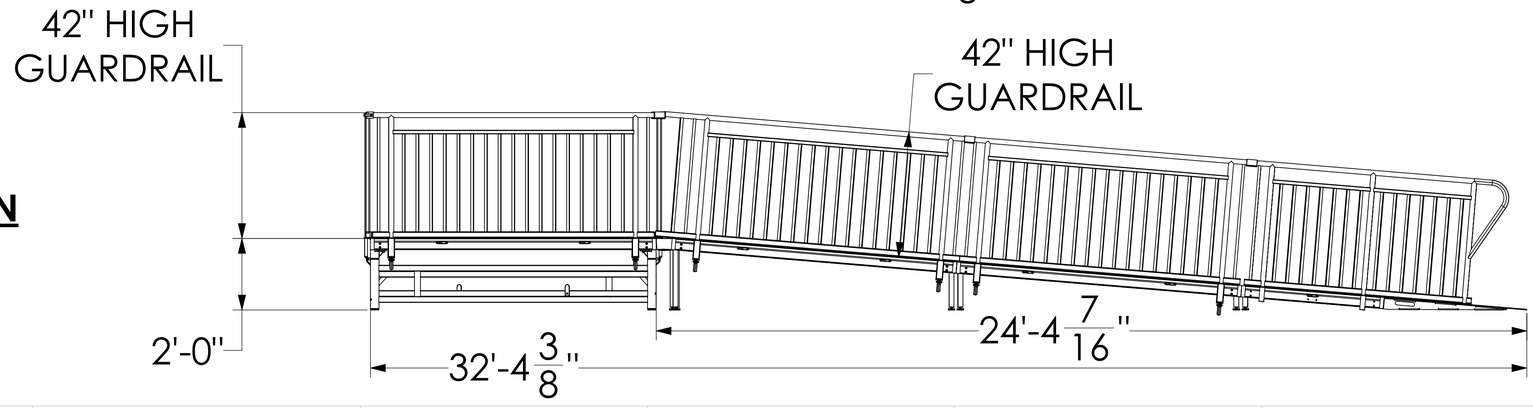

STAGING DIMENSIONS

STAGING DIMENSIONS, INC.
31 BLEVINS DRIVE
NEW CASTLE, DE 19720
WWW.STAGINGDIMENSIONS.COM

DWN BY:
SAS

O/N:
N/A

CLIENT:
N/A

TITLE:
48" High U Shaped Ramp

REV: A

DATE DRAWN:
6/12/2025

SCALE: 1:18

EVENT START DATE:

EVENT END DATE:

EVENT LOCATION:

TOLERANCES
UNLESS OTHERWISE SPECIFIED
X.X ± 0.1
X.XX ± 0.01
X.XXX ± 0.001
FRACTIONAL ± 1/32"
ANGULAR ± 1/2°
MACHINED SURFACES 125

THE INFORMATION CONTAINED IN THIS DRAWING IS THE SOLE PROPERTY OF STAGING DIMENSIONS INC. ANY REPRODUCTION IN PART OR AS A WHOLE WITHOUT THE WRITTEN PERMISSION OF AN OFFICER OF STAGING DIMENSIONS IS PROHIBITED.